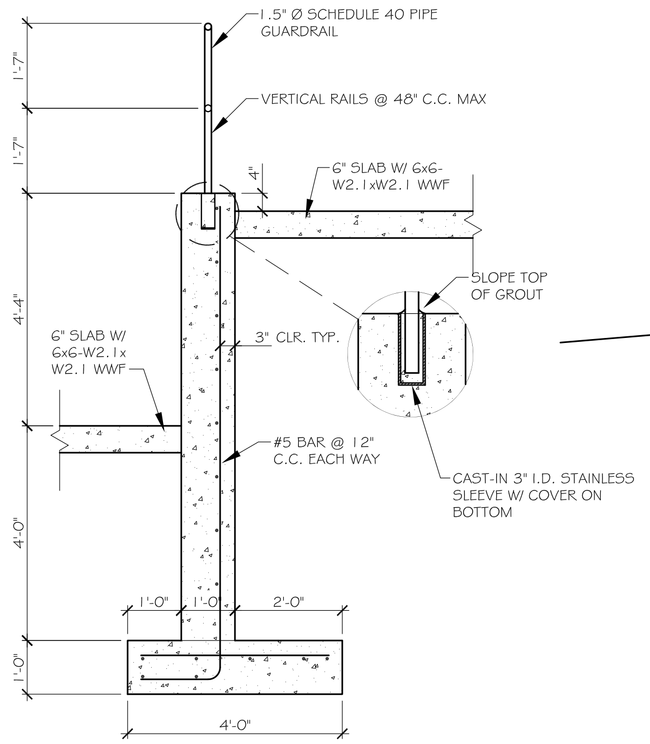

1 A501 SECTION–TRUCKWELL

1/2" = 1'-0"

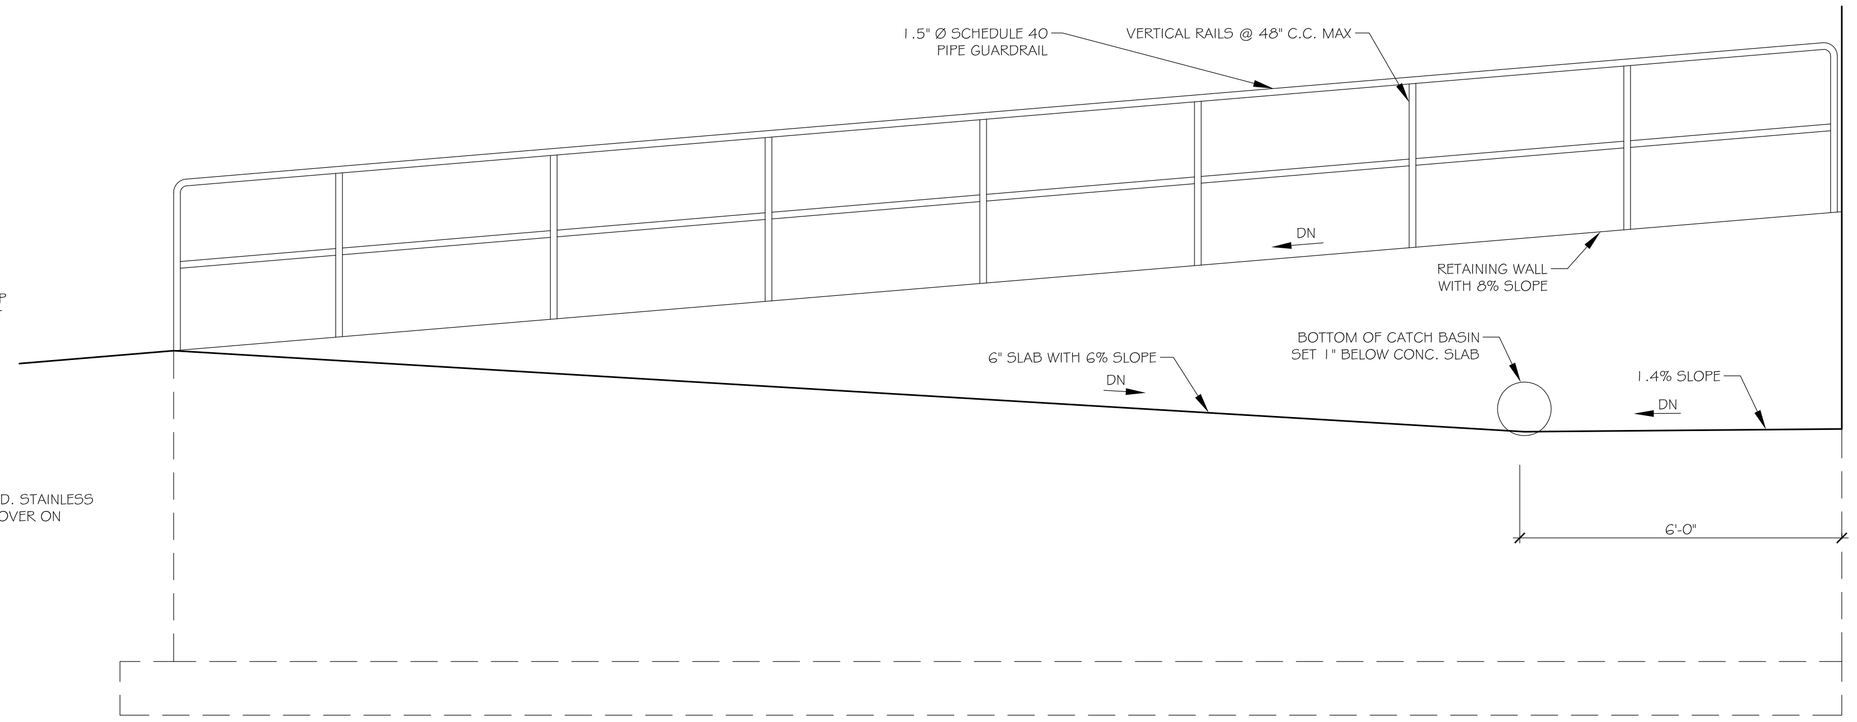

2 A501 ELEVATION–TRUCKWELL

1/2" = 1'-0"

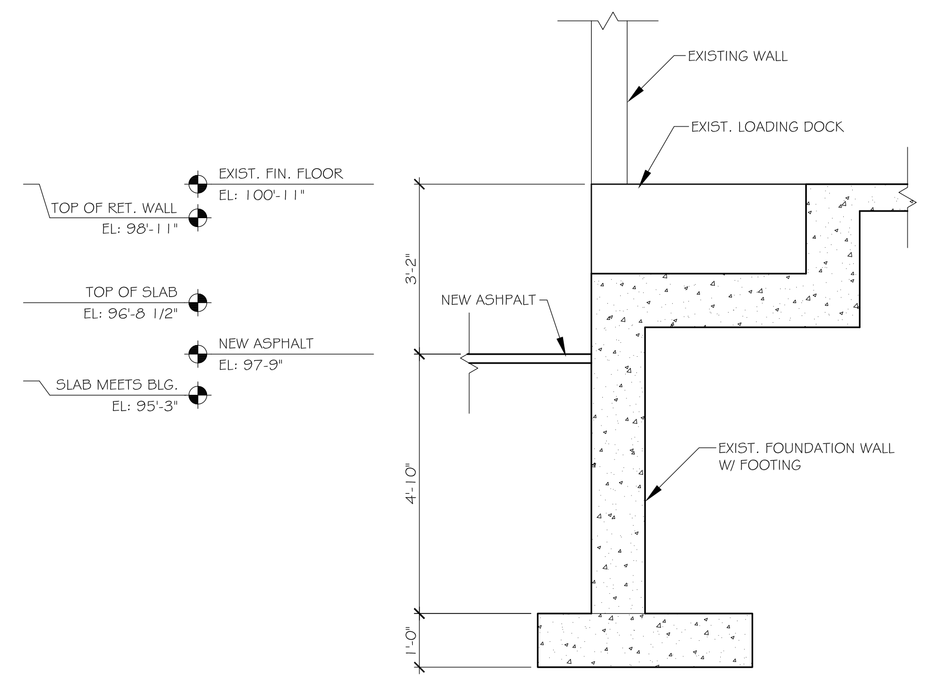

3 A501 SECTION–EXISTING DOCK

1/2" = 1'-0"

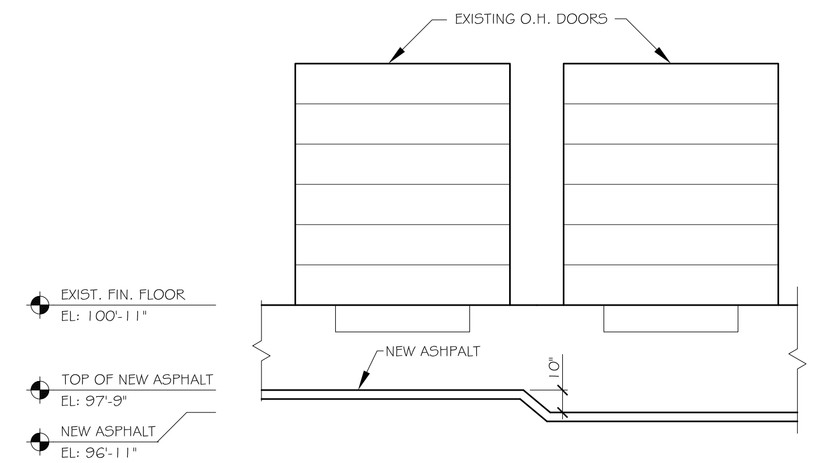

4 A501 FRONT ELEV. DOCK

1/2" = 1'-0"

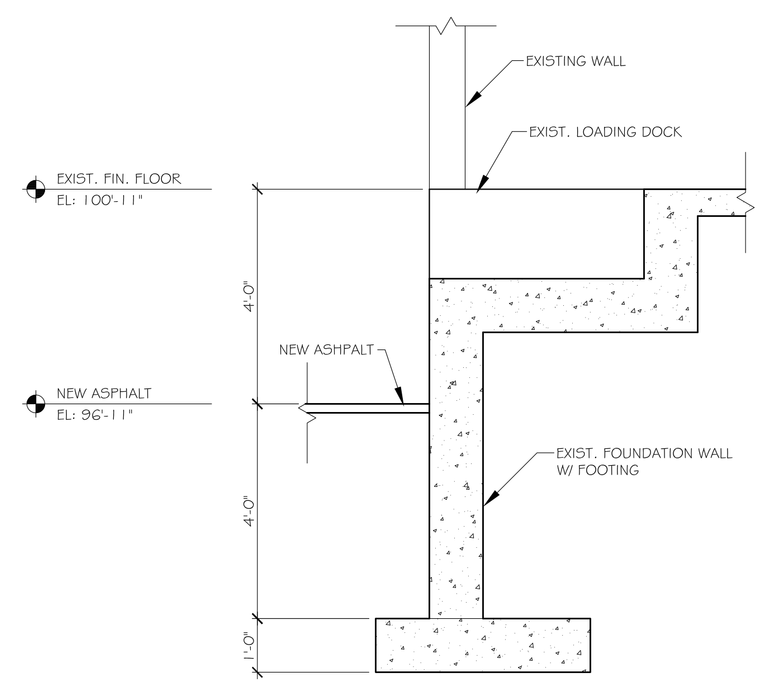

5 A501 SECTION–EXISTING DOCK

1/2" = 1'-0"

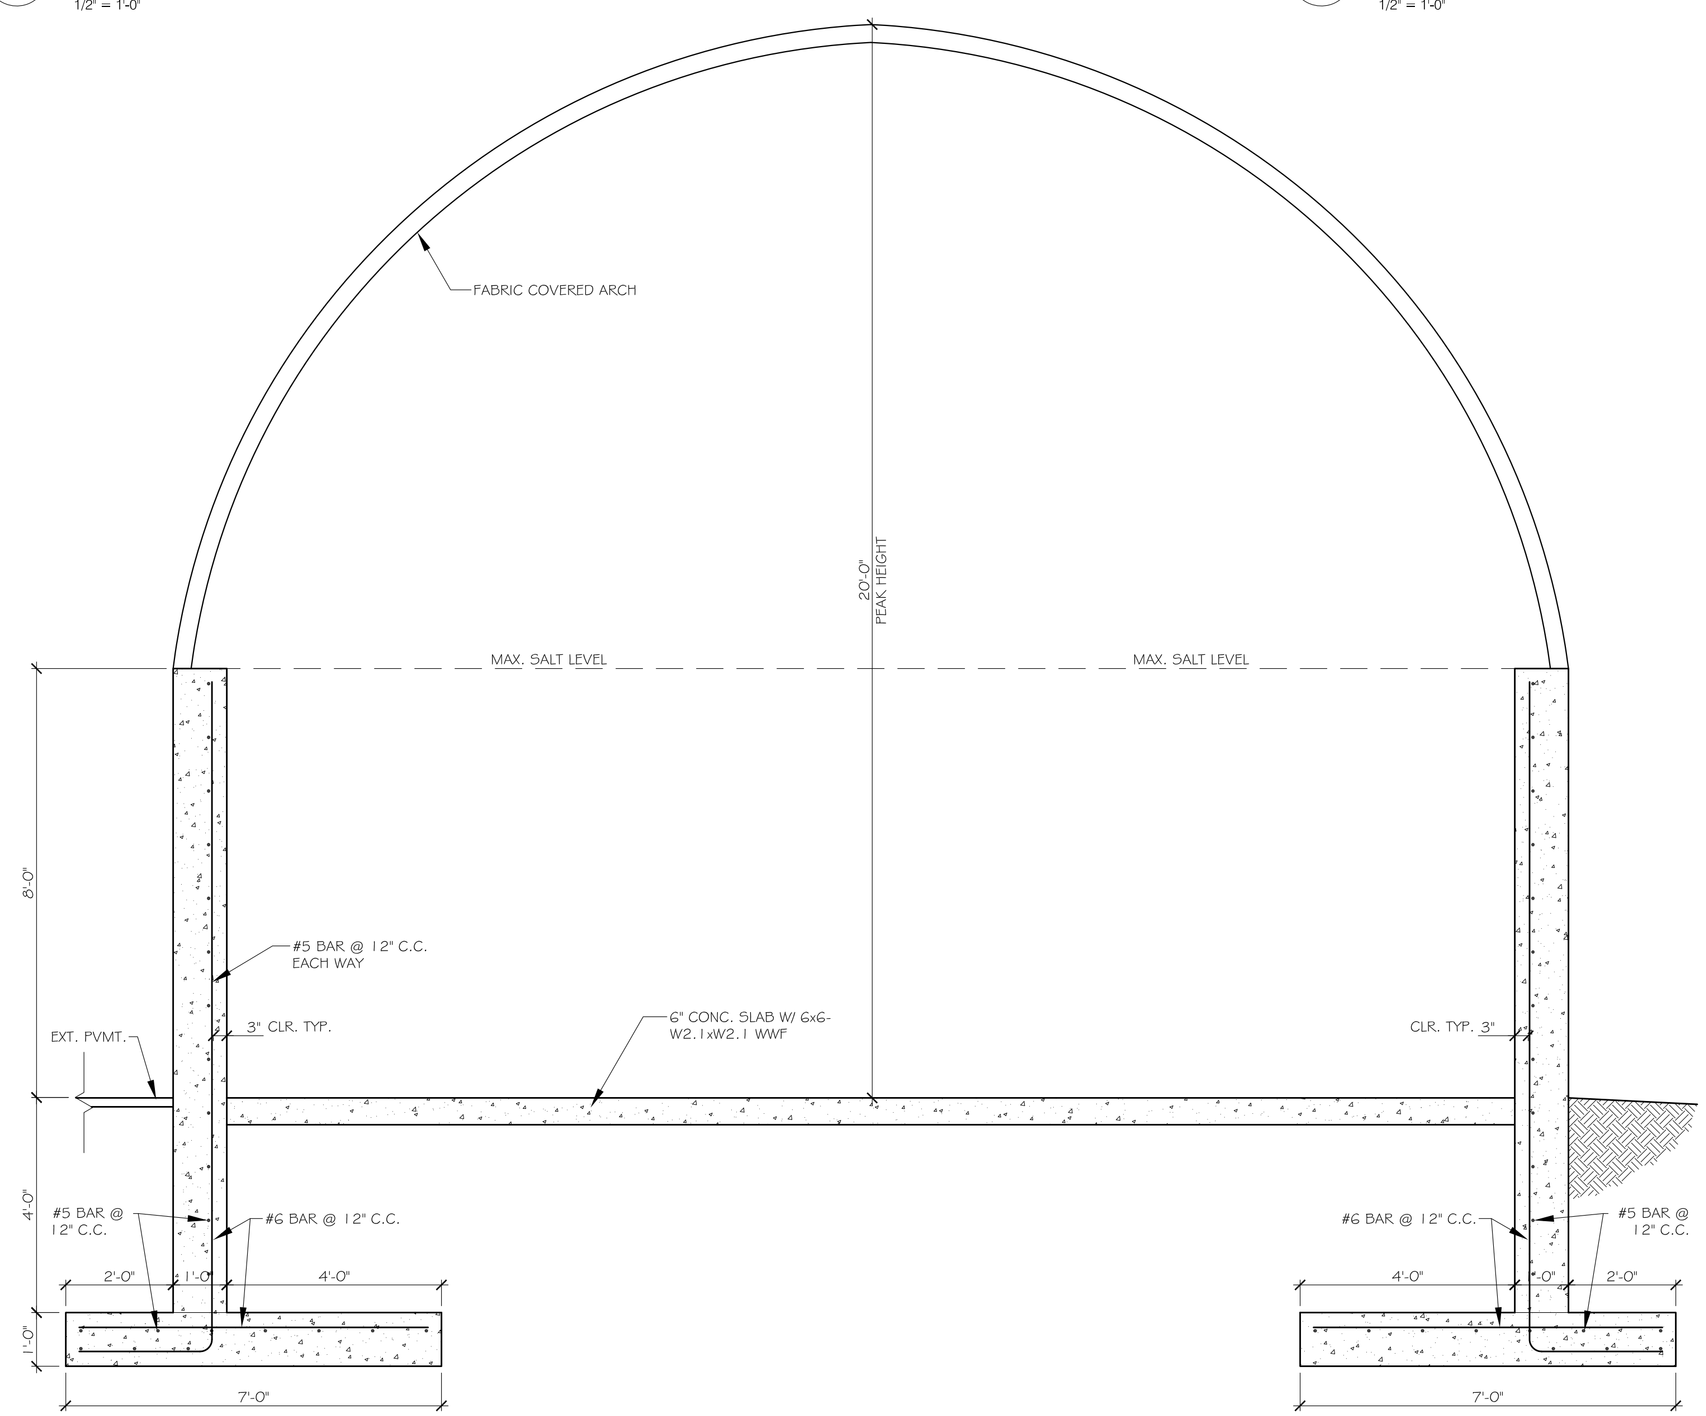

7 A501 SECTION–SALT STORAGE

1/2" = 1'-0"

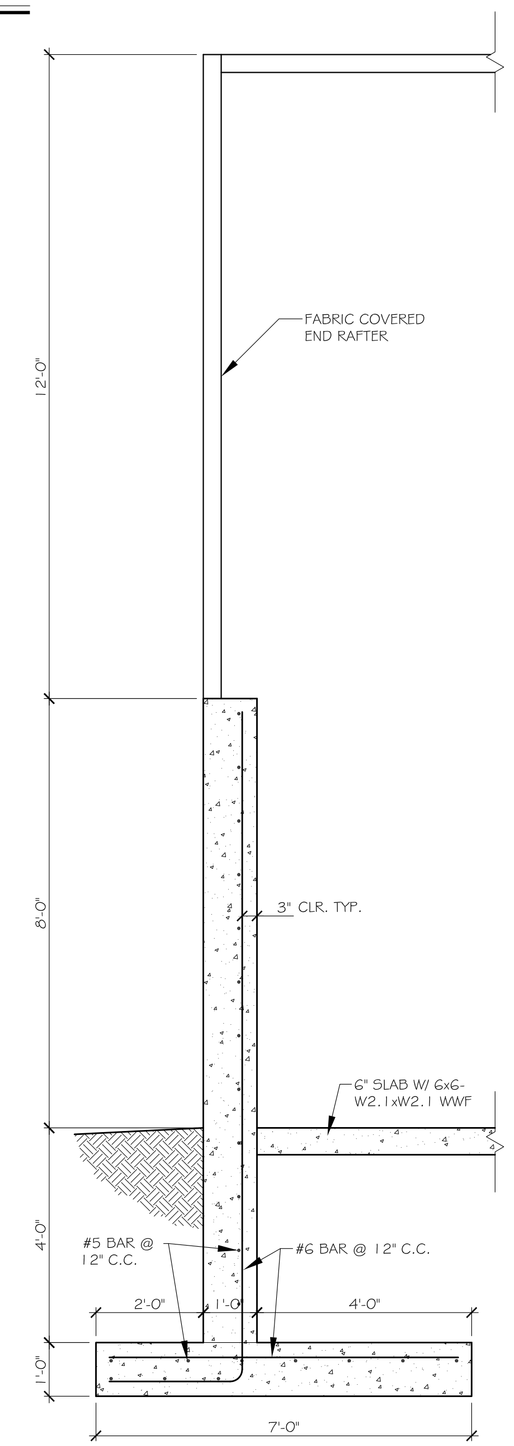

6 A501 ENDWALL–SALT STORAGE

1/2" = 1'-0"

2dlp
LIEN & PETERSON ARCHITECTS, INC
619 MENOMONIE STREET
EAU CLAIRE, WI 54703
TELEPHONE 715 835 7500
EMAIL
PO BOX 925
54703
FAX 715 835 1411
admin@2dlp.com

Consultant:

State of Wisconsin
Department of Administration
Division of State Facilities

Agency / Institution:
UNIVERSITY OF WISCONSIN – RIVER FALLS
DIVISION OF STATE FACILITIES

Project Title:
PARKING LOT M STUDY

Project Location:
UNIVERSITY OF WISCONSIN – RIVER FALLS
RIVER FALLS, WISCONSIN

Sheet Title:
PARKING LOT M SECTIONS/DETAILS

Revisions:

No.	Date:	By:	Description:
△	--/--/----	----	-

Graphic Scale	0 6" 1' 2' 3'
DSF Number	08L2W
Set Type	--
Date Issued	10/08/2009
Sheet Number	A501