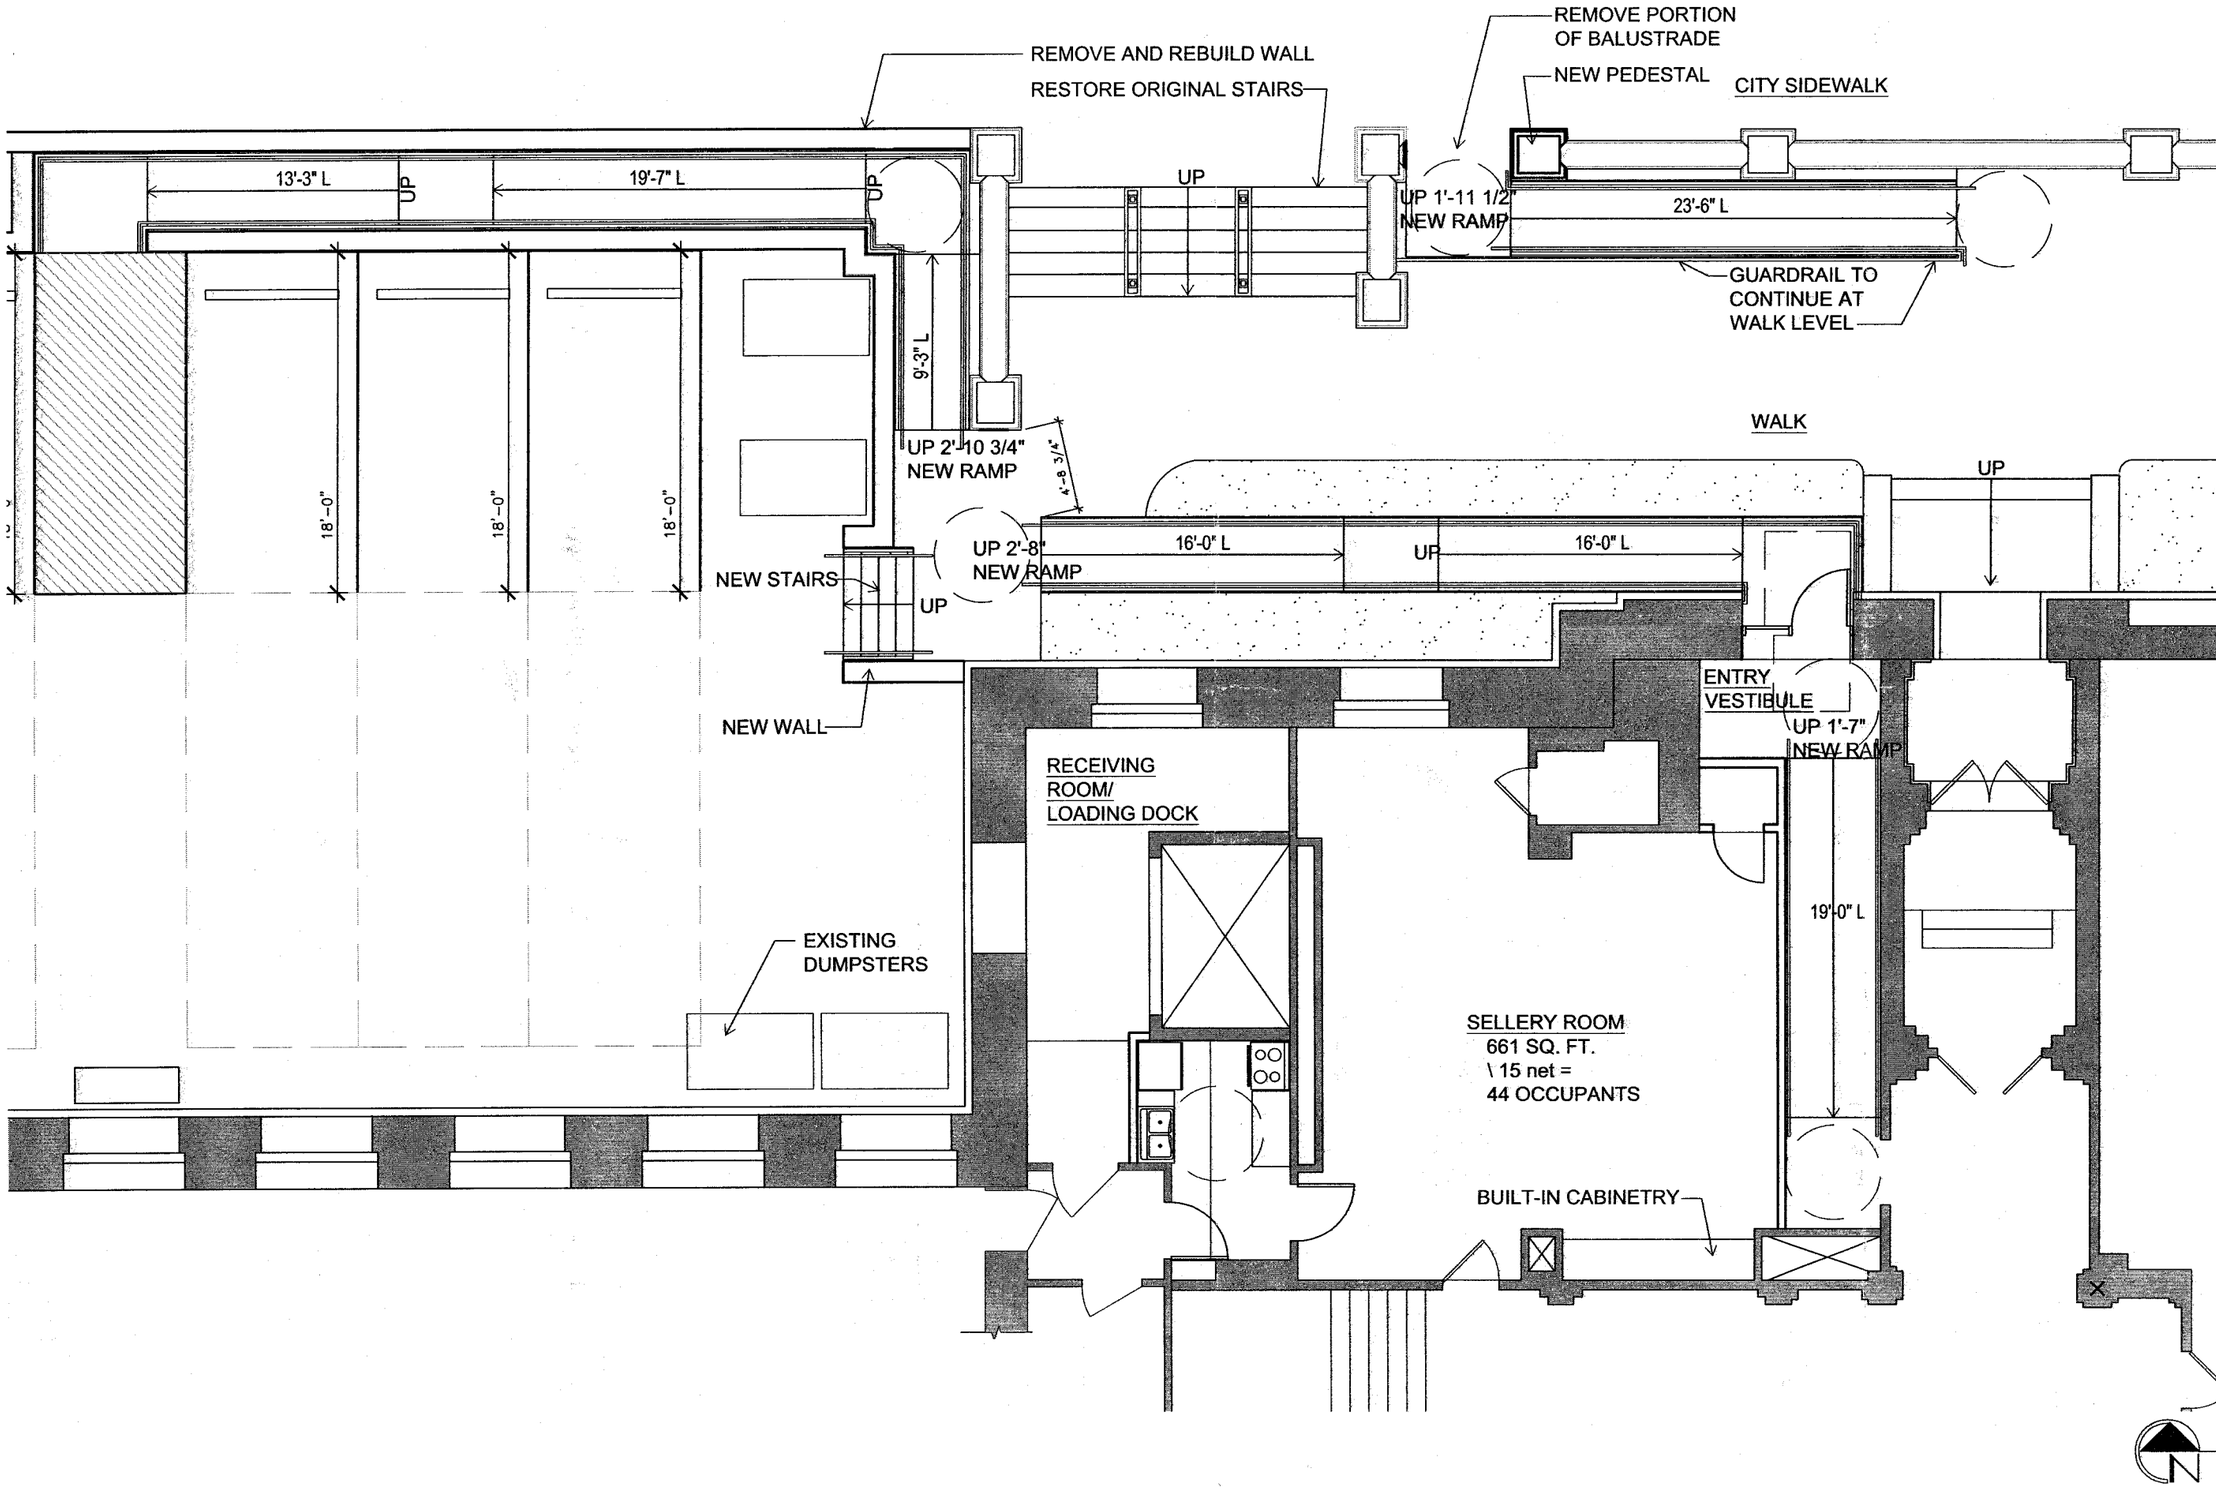

ISTHMUS ARCHITECTURE, INC.

State of Wisconsin
Department of Administration
Division of State Facilities

Agency / Institution: HISTORICAL SOCIETY - HISTORICAL SOCIETY, MADISON

Project Title: HEADQUARTERS BARRIER FREE ACCESS STUDY
HISTORICAL SOCIETY - HISTORICAL SOCIETY, MADISON

Project Location: MADISON, WISCONSIN

Sheet Title: NORTH ENTRY - FINAL STUDY SOLUTION

Revisions:		
No.	Date:	Description:

Graphic Scale	0' 1' 2' 4' 6'
DSF Number	10D2U
Set Type	PR
Date Issued	8/25/10
Sheet Number	N-0