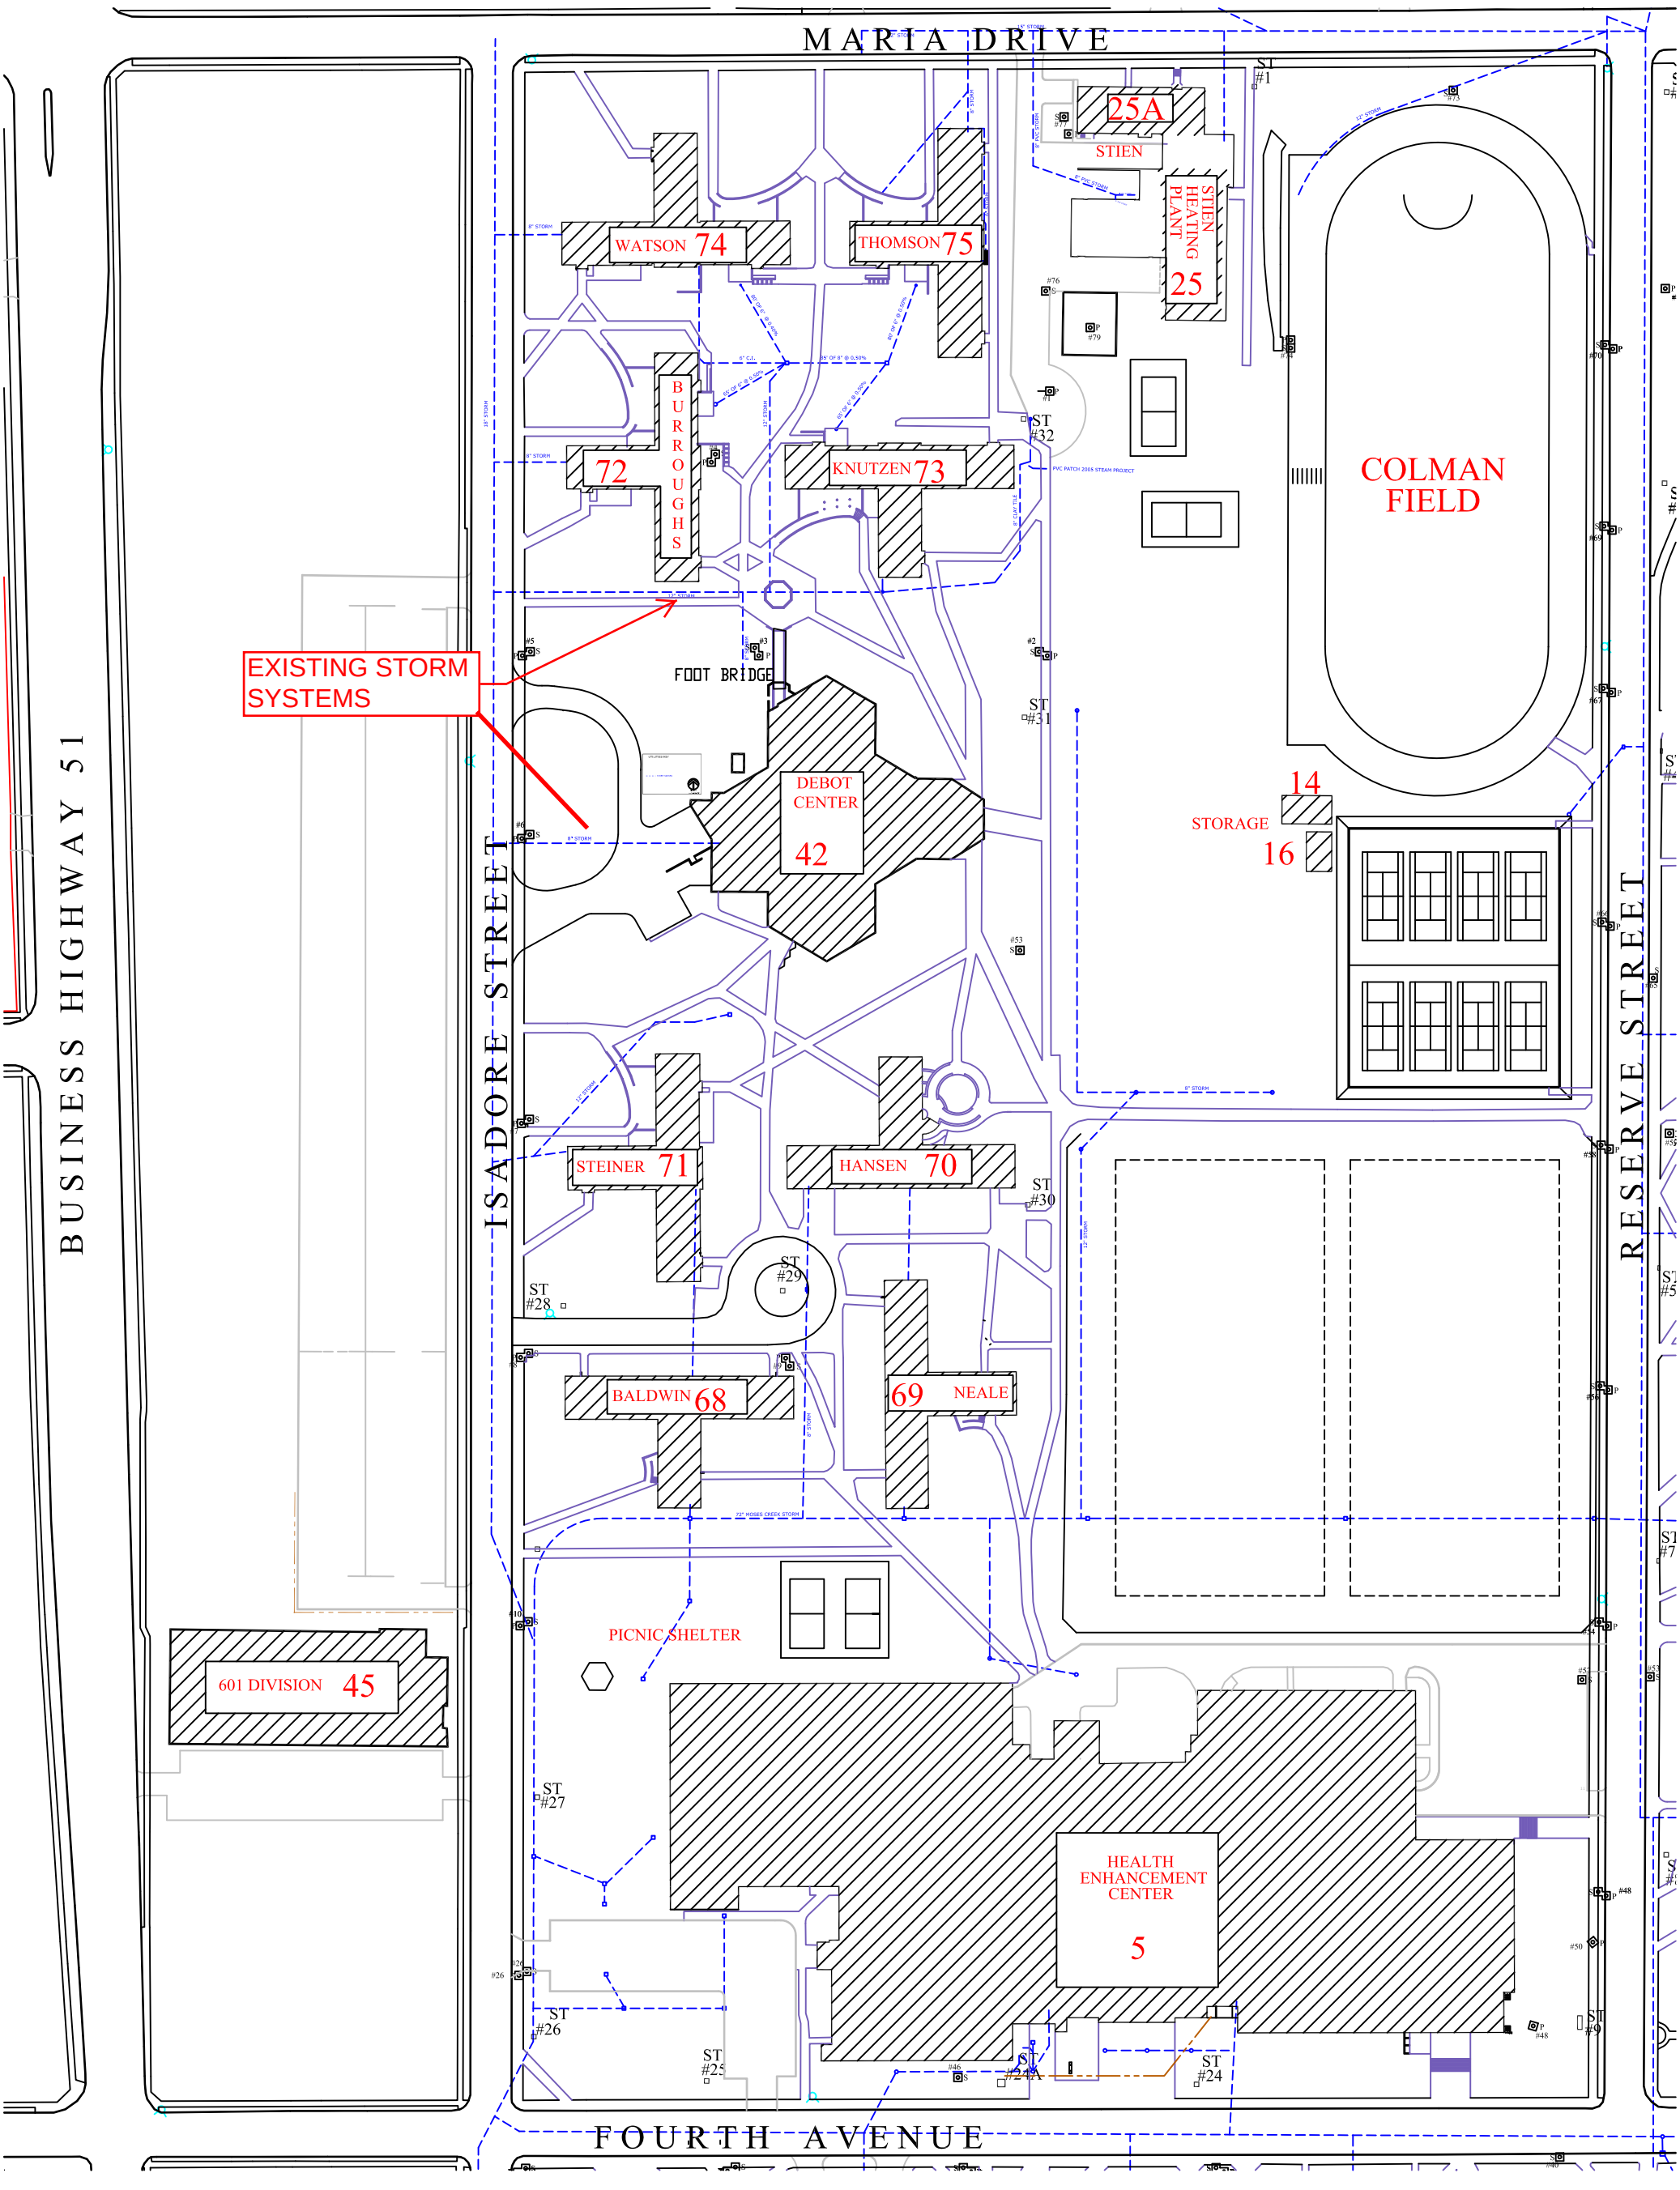
MARIA DRIVE
BUSINESS HIGHWAY 51
ISADORE STREET
RESERVE STREET
FOURTH AVENUE
EXISTING STORM SYSTEMS
WATSON 74
THOMSON 75
BURROUGHS 72
KNUTZEN 73
25A
STIEN
STIEN HEATING PLANT 25
COLMAN FIELD
FOOT BRIDGE
DEBOT CENTER 42
14
STORAGE
16
STEINER 71
HANSEN 70
BALDWIN 68
69 NEALE
PICNIC SHELTER
601 DIVISION 45
HEALTH ENHANCEMENT CENTER 5

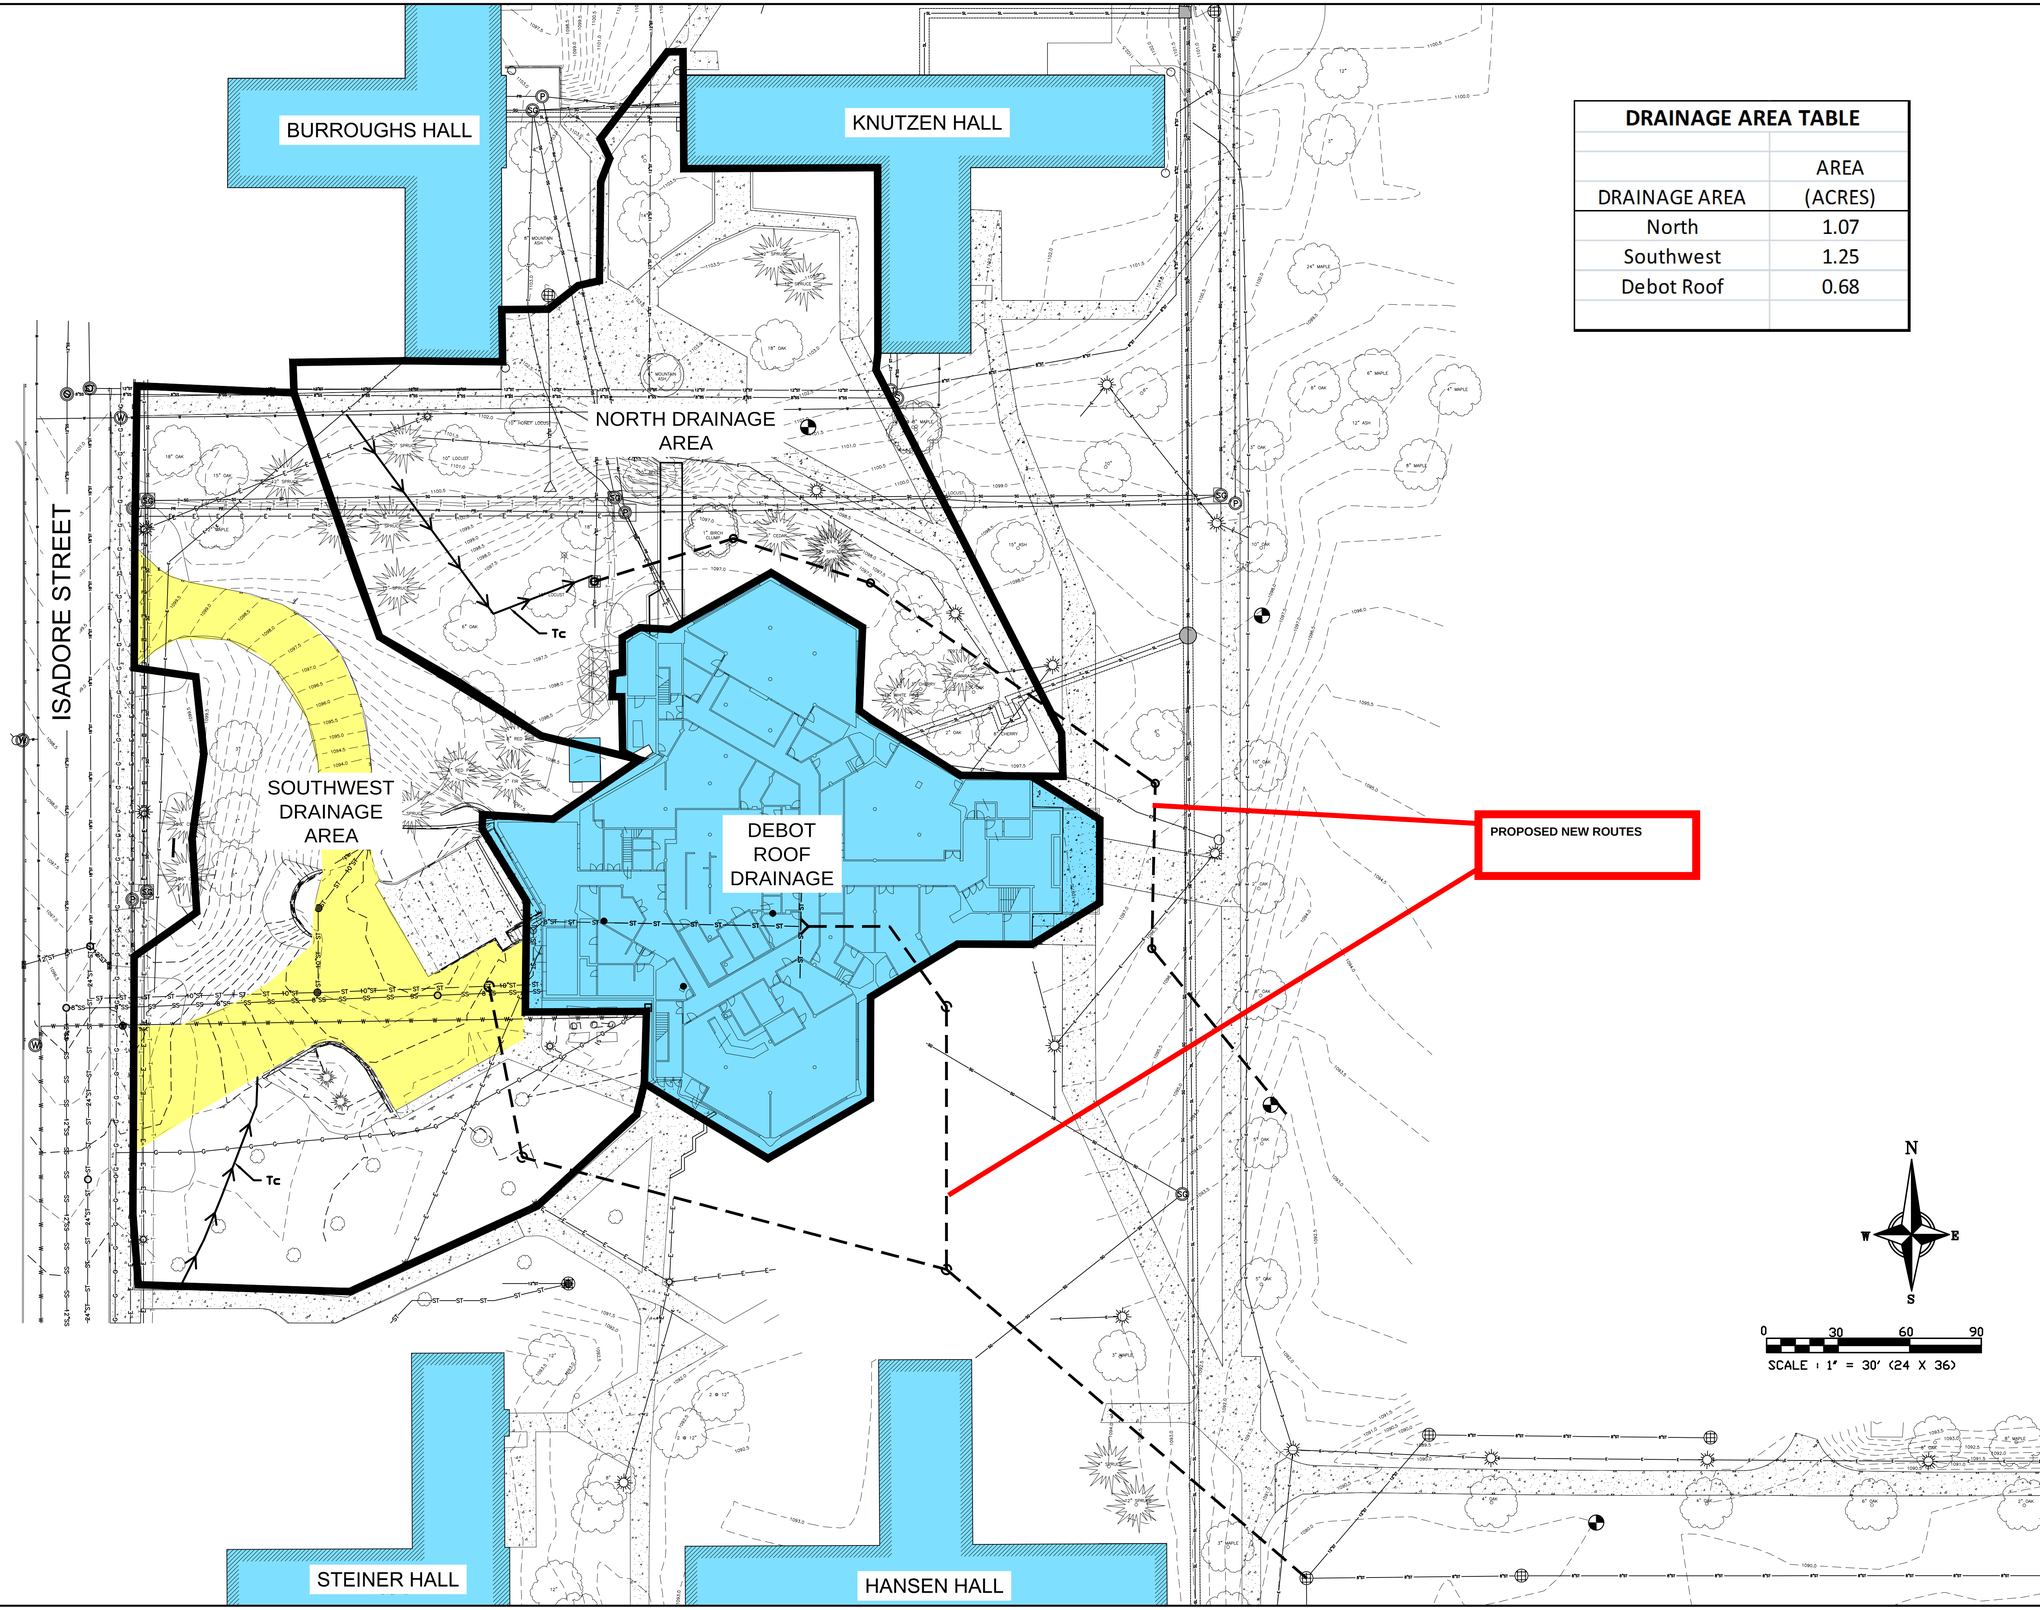

DRAINAGE AREA TABLE

DRAINAGE AREA	AREA (ACRES)
North	1.07
Southwest	1.25
Debot Roof	0.68

Howard Design, Inc.

6814 HARVEST HILL ROAD
MADISON, WI 53717
TELE/FAX (608) 836-6525
E-MAIL: ron@howarddesigninc.com

Consultant:
PROFESSIONAL ENGINEERING LLC
818 N Meadowbrook Ln
Waunakee, WI 53597
phone (608) 849-9378
fax (608) 237-2129

State of Wisconsin
Department of Administration
Division of State Facilities

UNIVERSITY OF WISCONSIN–STEVENS POINT

DEBOT DRAINAGE STUDY

UNIVERSITY OF WISCONSIN–STEVENS POINT
STEVENS POINT, WISCONSIN

Sheet Title: DRAINAGE AREAS

Revisions:

No.	Date:	Description:

Graphic Scale	
DSF Number	08I2V
Set Type	PR
Date Issued	09/23/11
Sheet Number	C102