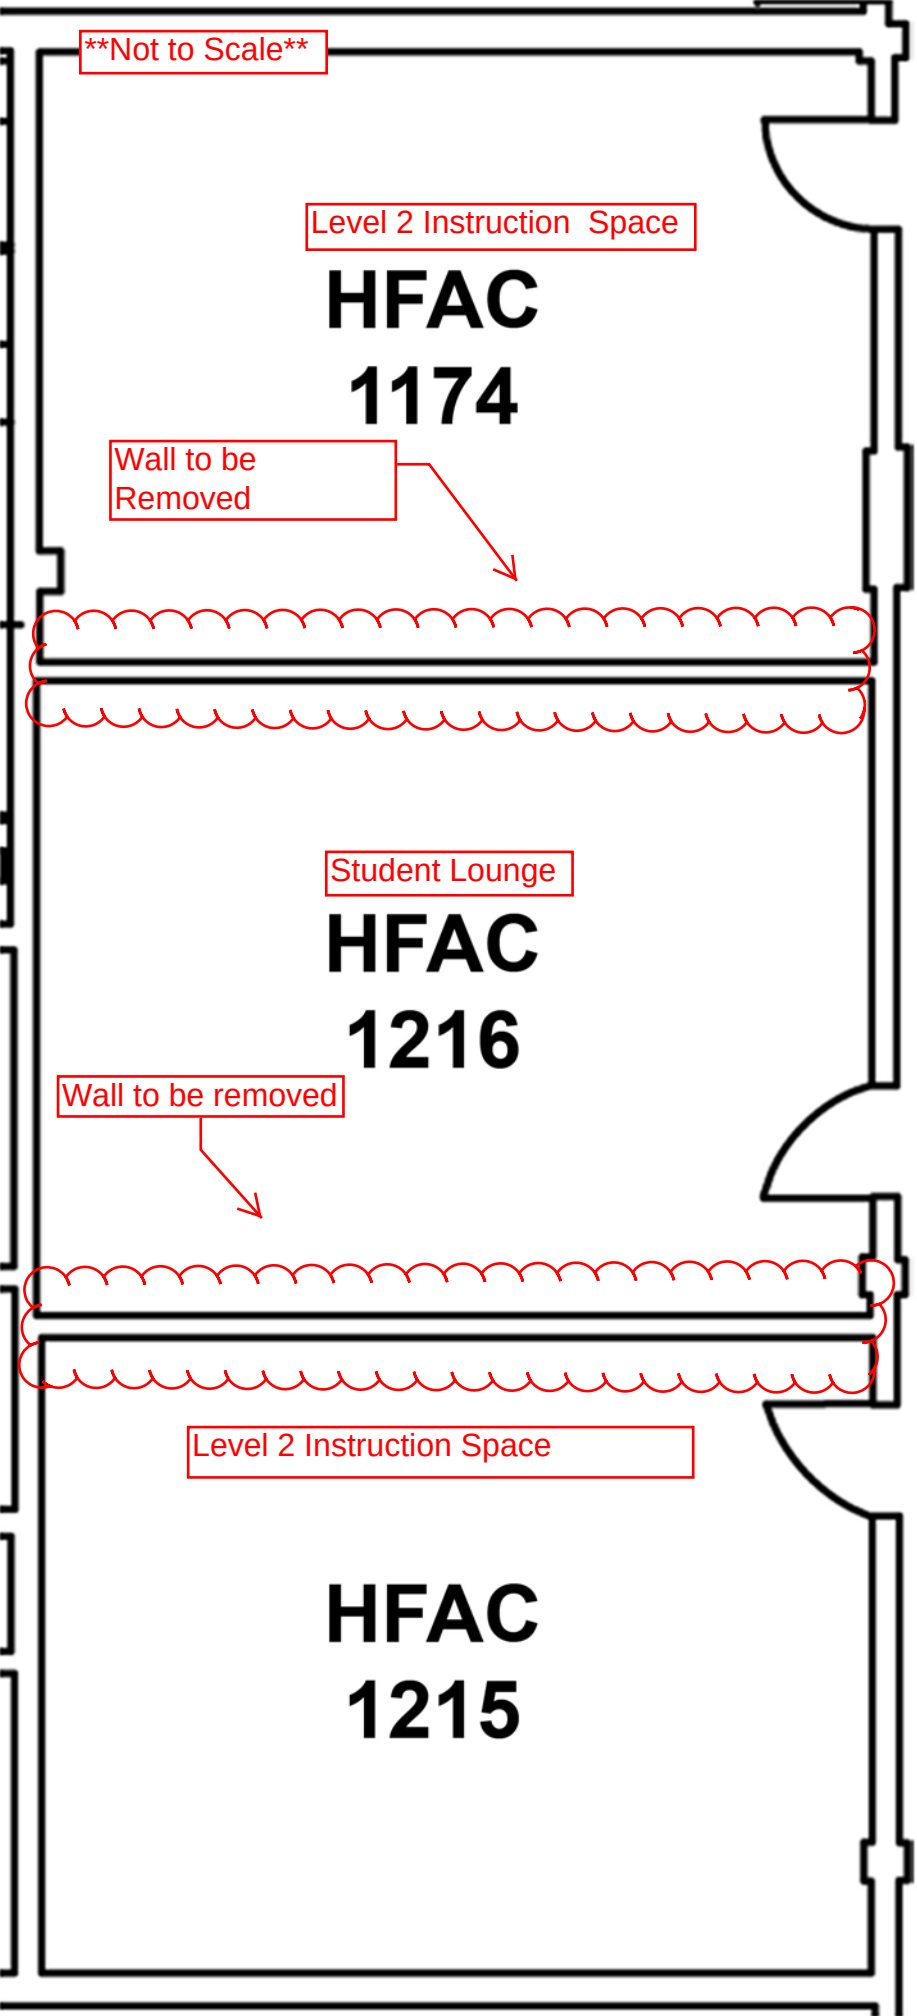
Not to Scale
Level 2 Instruction Space
HFAC
1174
Wall to be
Removed
Student Lounge
HFAC
1216
Wall to be removed
Level 2 Instruction Space
HFAC
1215