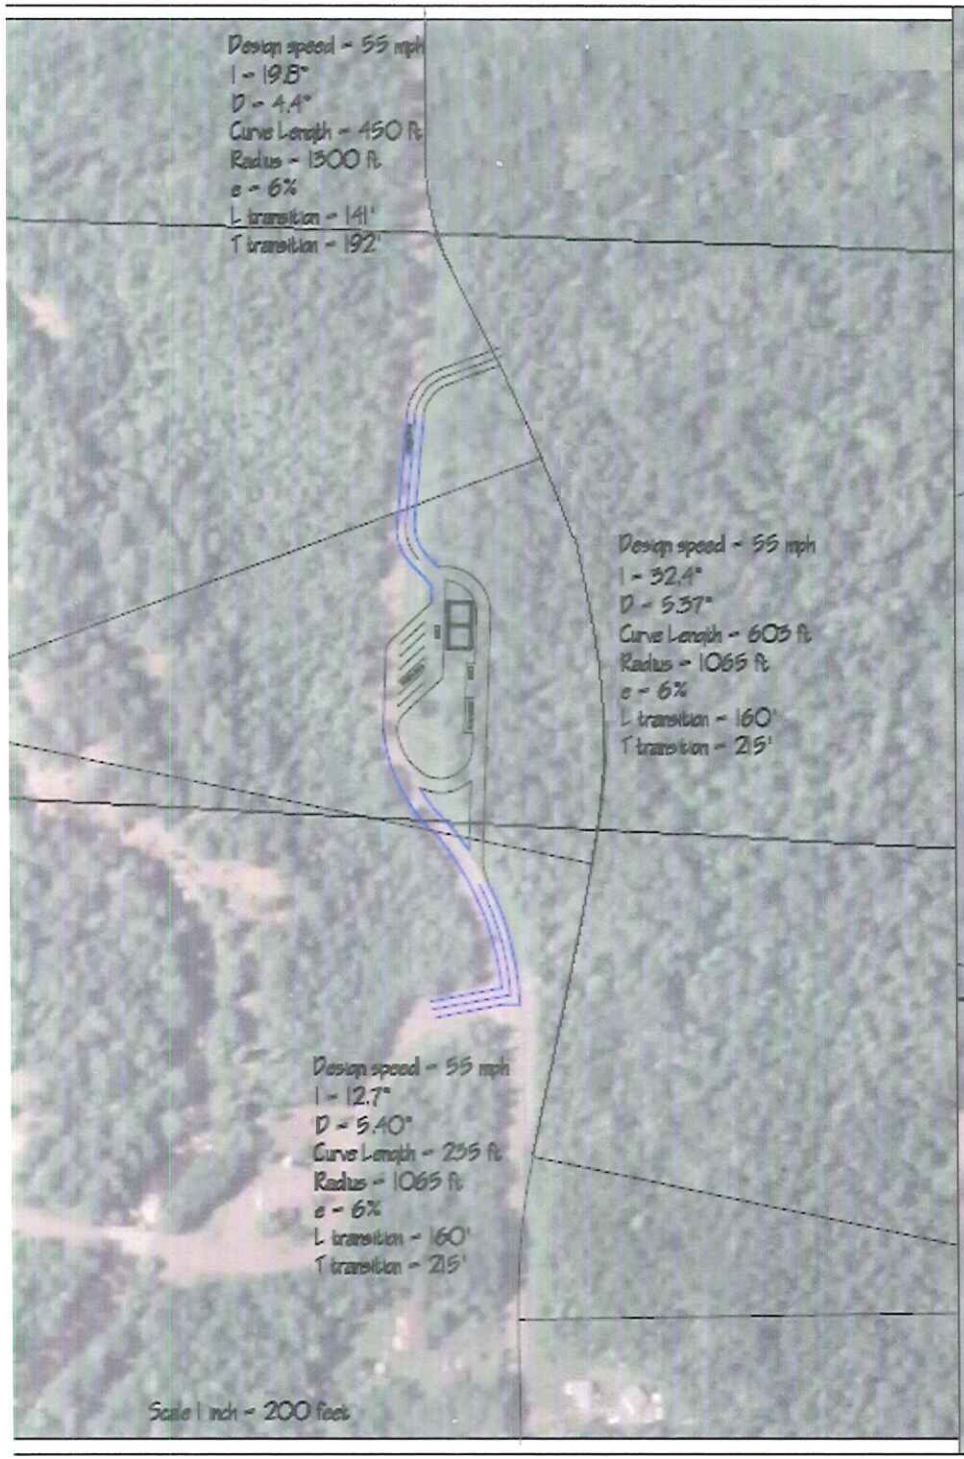

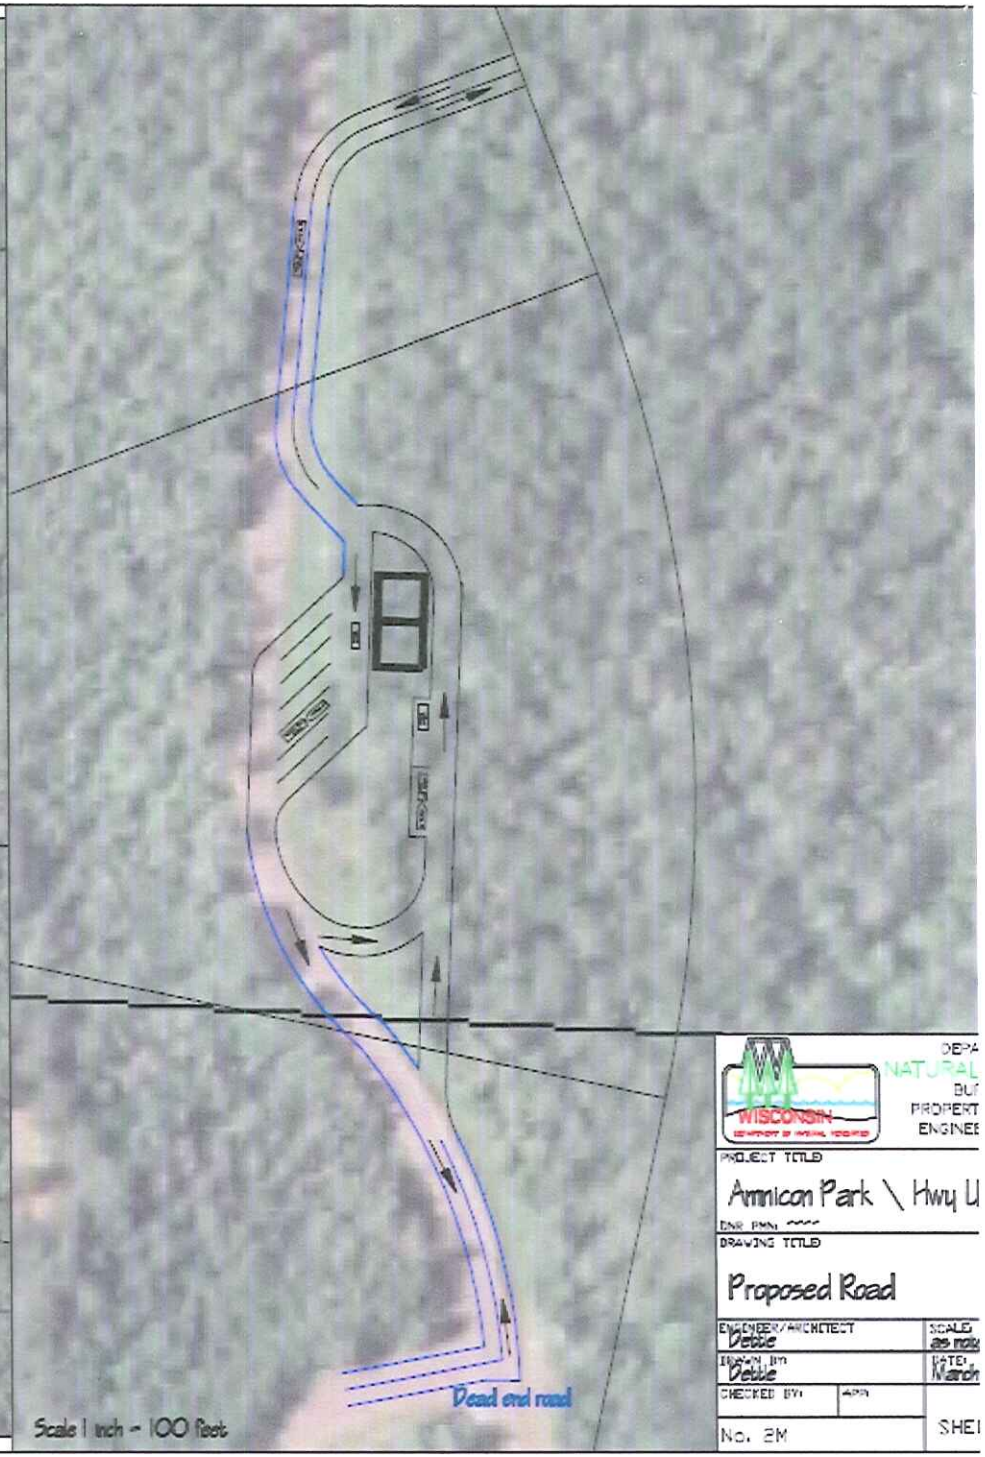

DEPA
NATURAL
BU
PROPERT
ENGINEE

PROJECT TITLE
Amnicon Park \ Hwy U

DRAWING TITLE
Proposed Road

ENGINEER/ARCHITECT Dettle	SCALE: as note
DRAWN BY: Dettle	DATE: March
CHECKED BY: APP:	
No. 2M	SHE