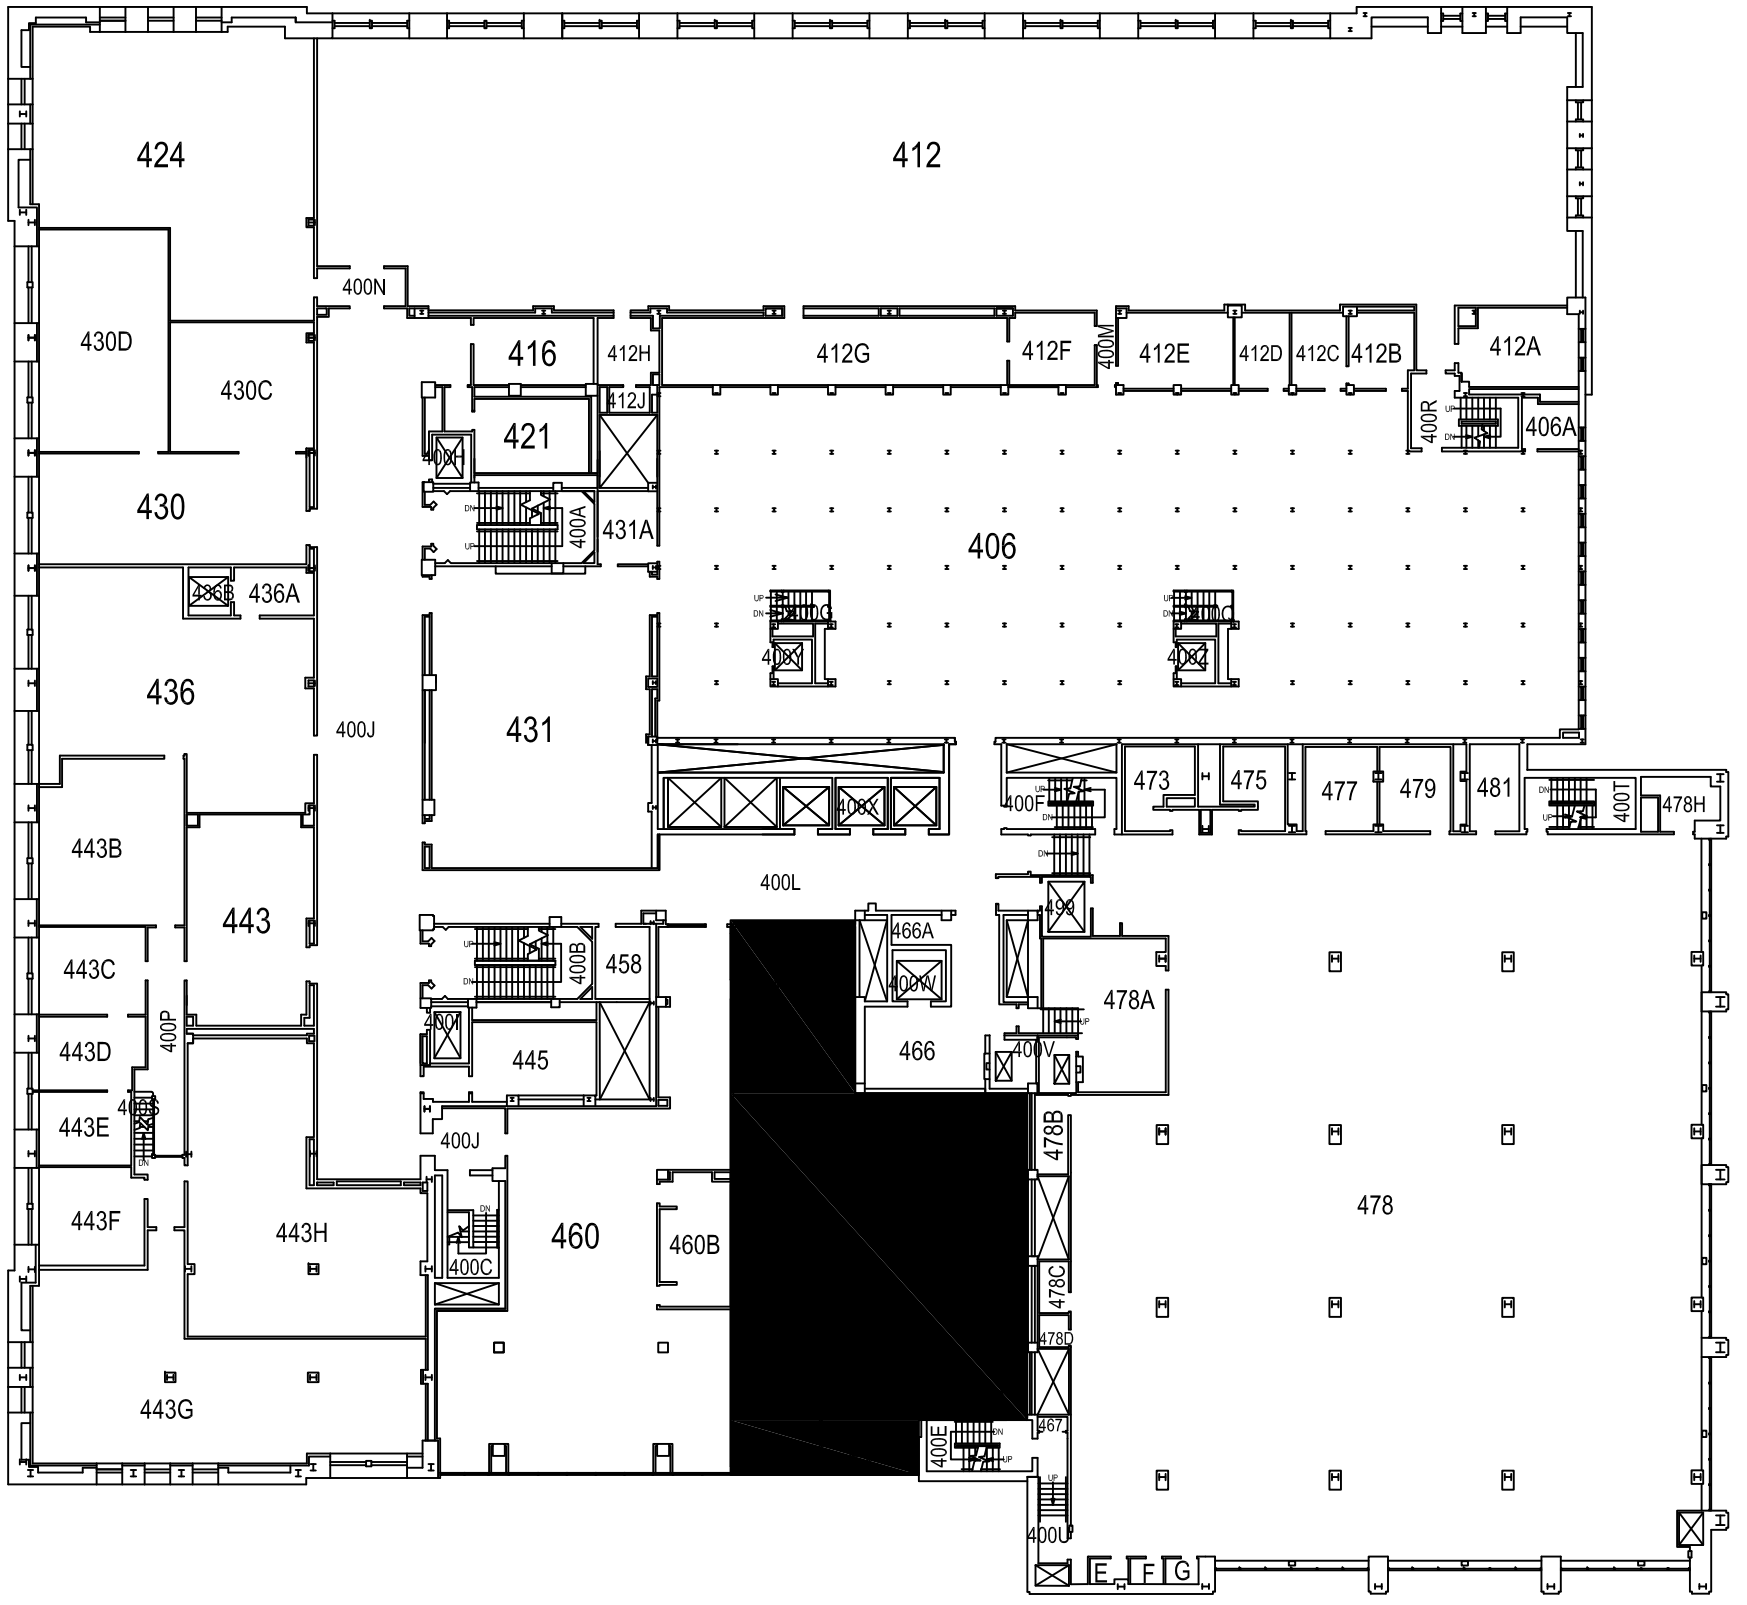

NORTH

FOURTH FLOOR PLAN

SCALE: 1" = 30'

THE UNIVERSITY OF WISCONSIN-MADISON
DIVISION OF FACILITIES PLANNING AND MANAGEMENT
OFFICE OF SPACE MANAGEMENT

MEMORIAL LIBRARY
728 STATE STREET

DATE: 7-90	BLDG NO#: 0015
DRAWN BY: RLK	FILE NO#: 0015A04
REVISIONS: 01-03 07-05	8 / 15

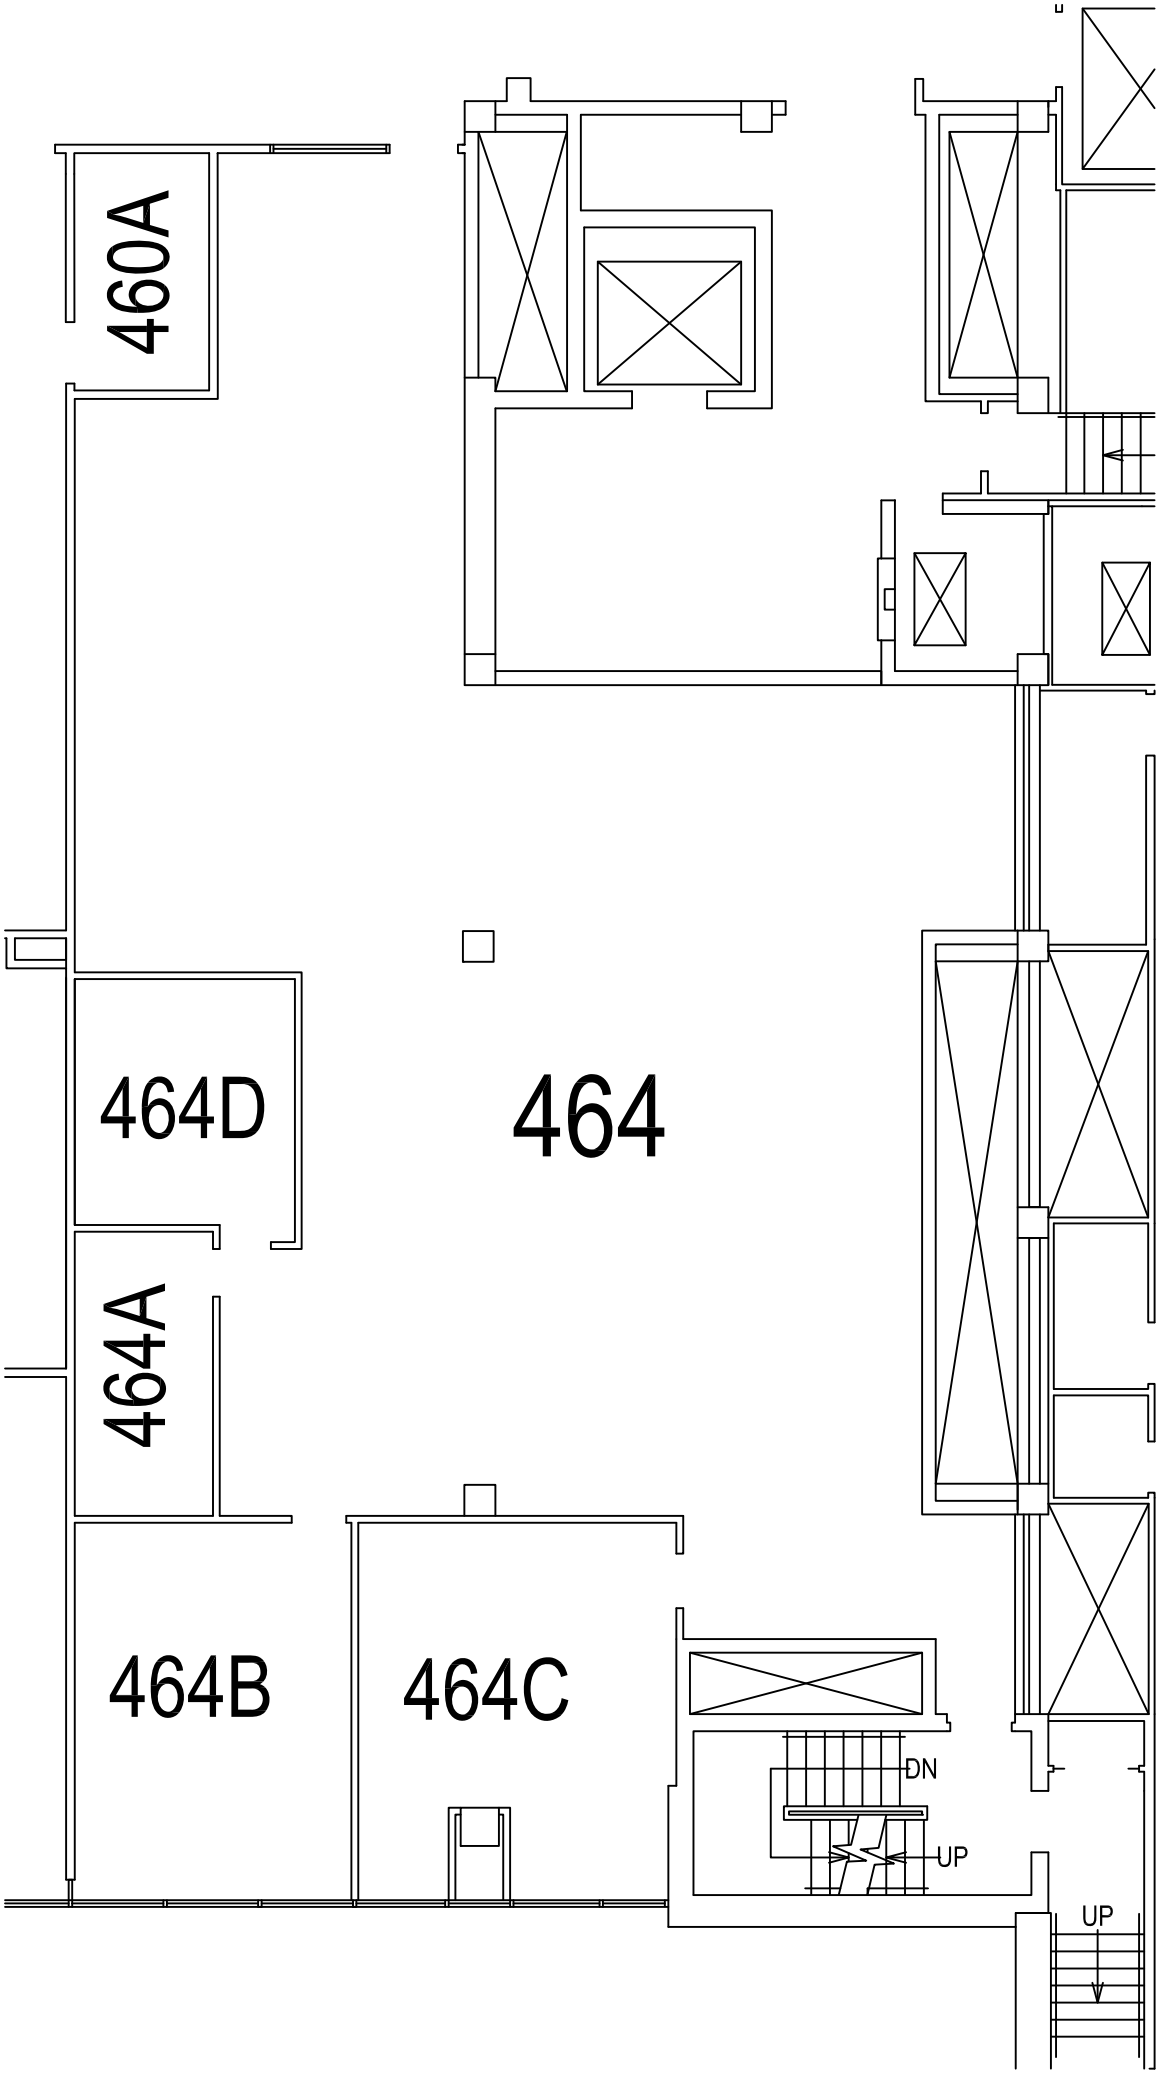
460A
464D
464
464A
464B
464C
DN
UP
UP

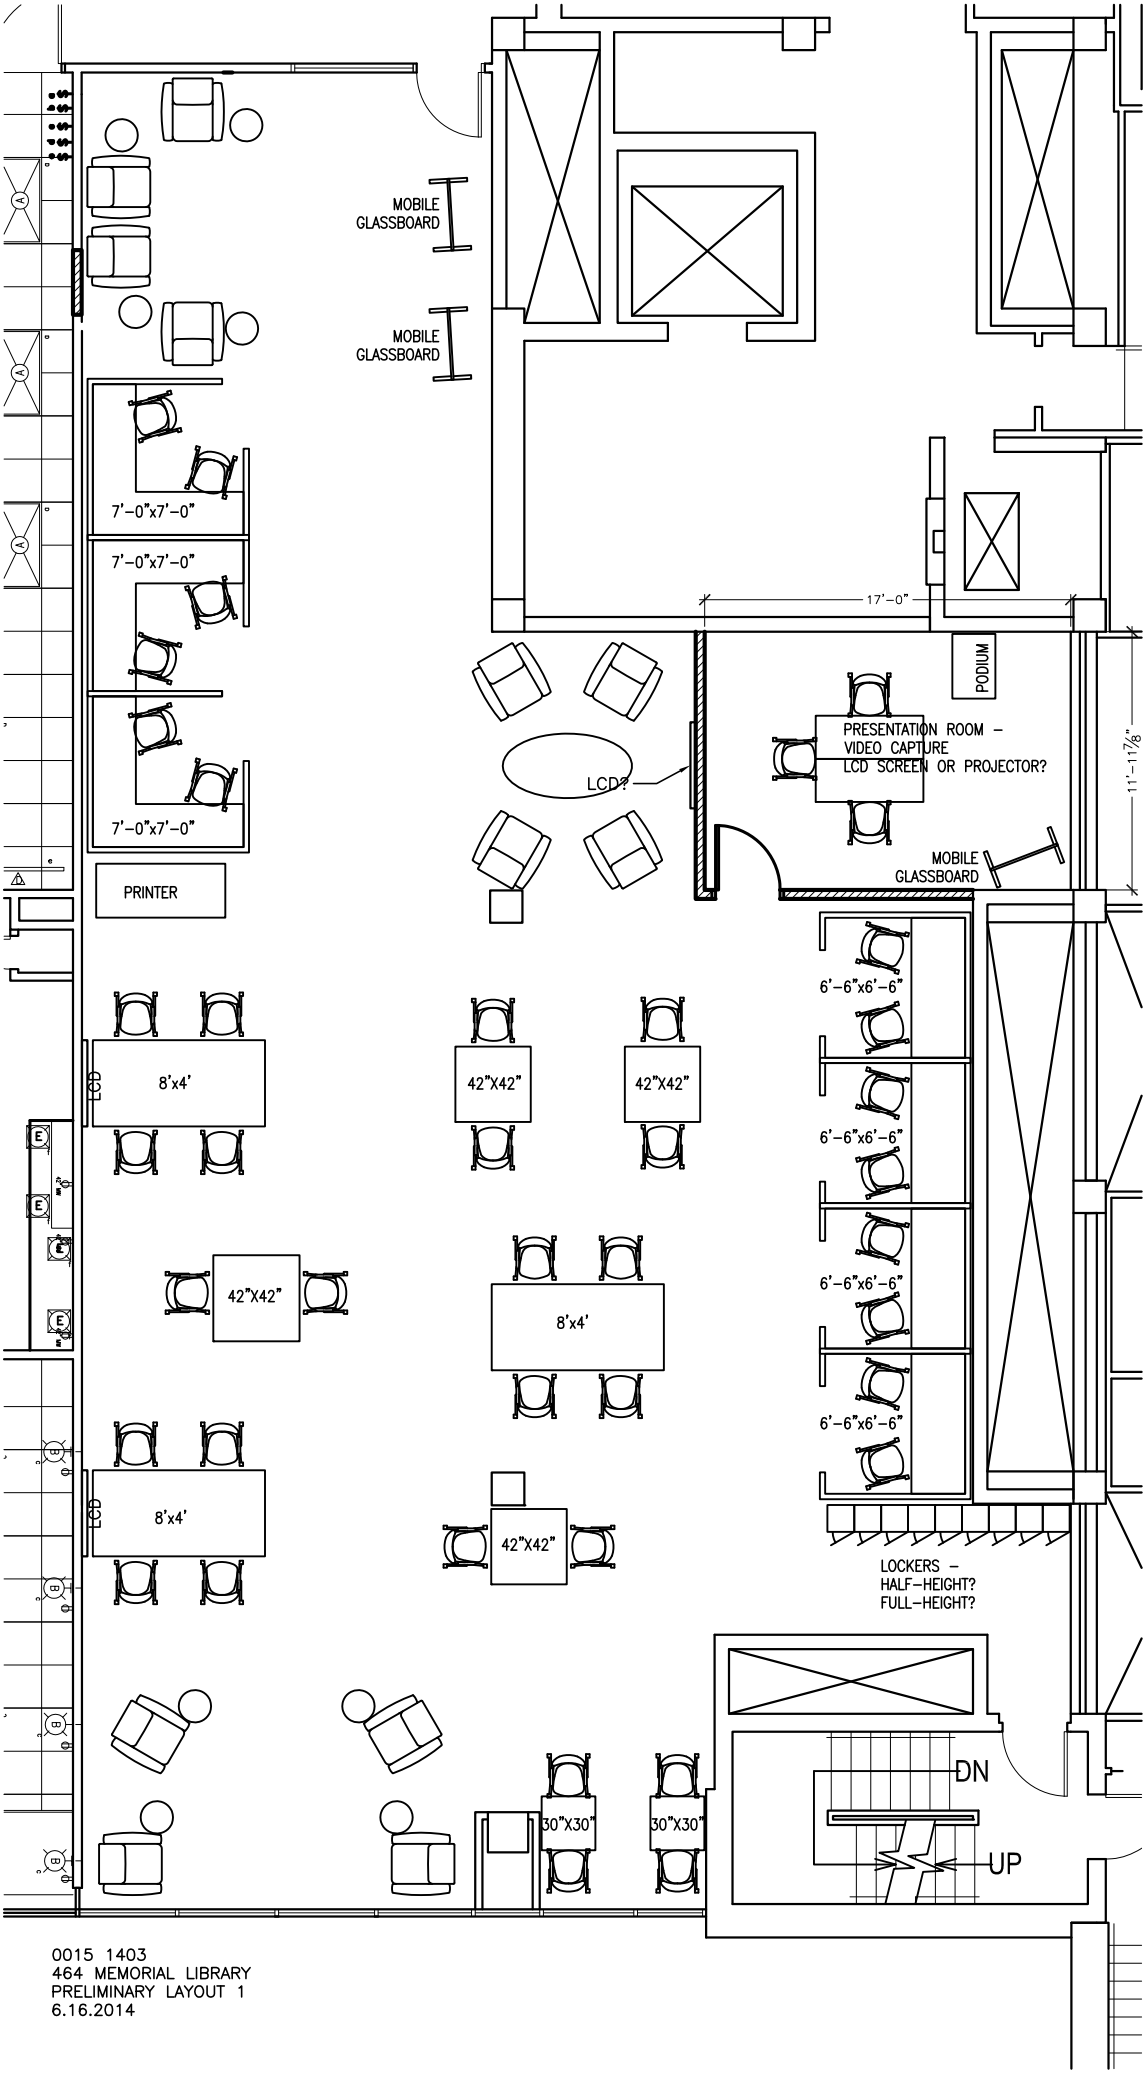

0015 1403
464 MEMORIAL LIBRARY
PRELIMINARY LAYOUT 1
6.16.2014