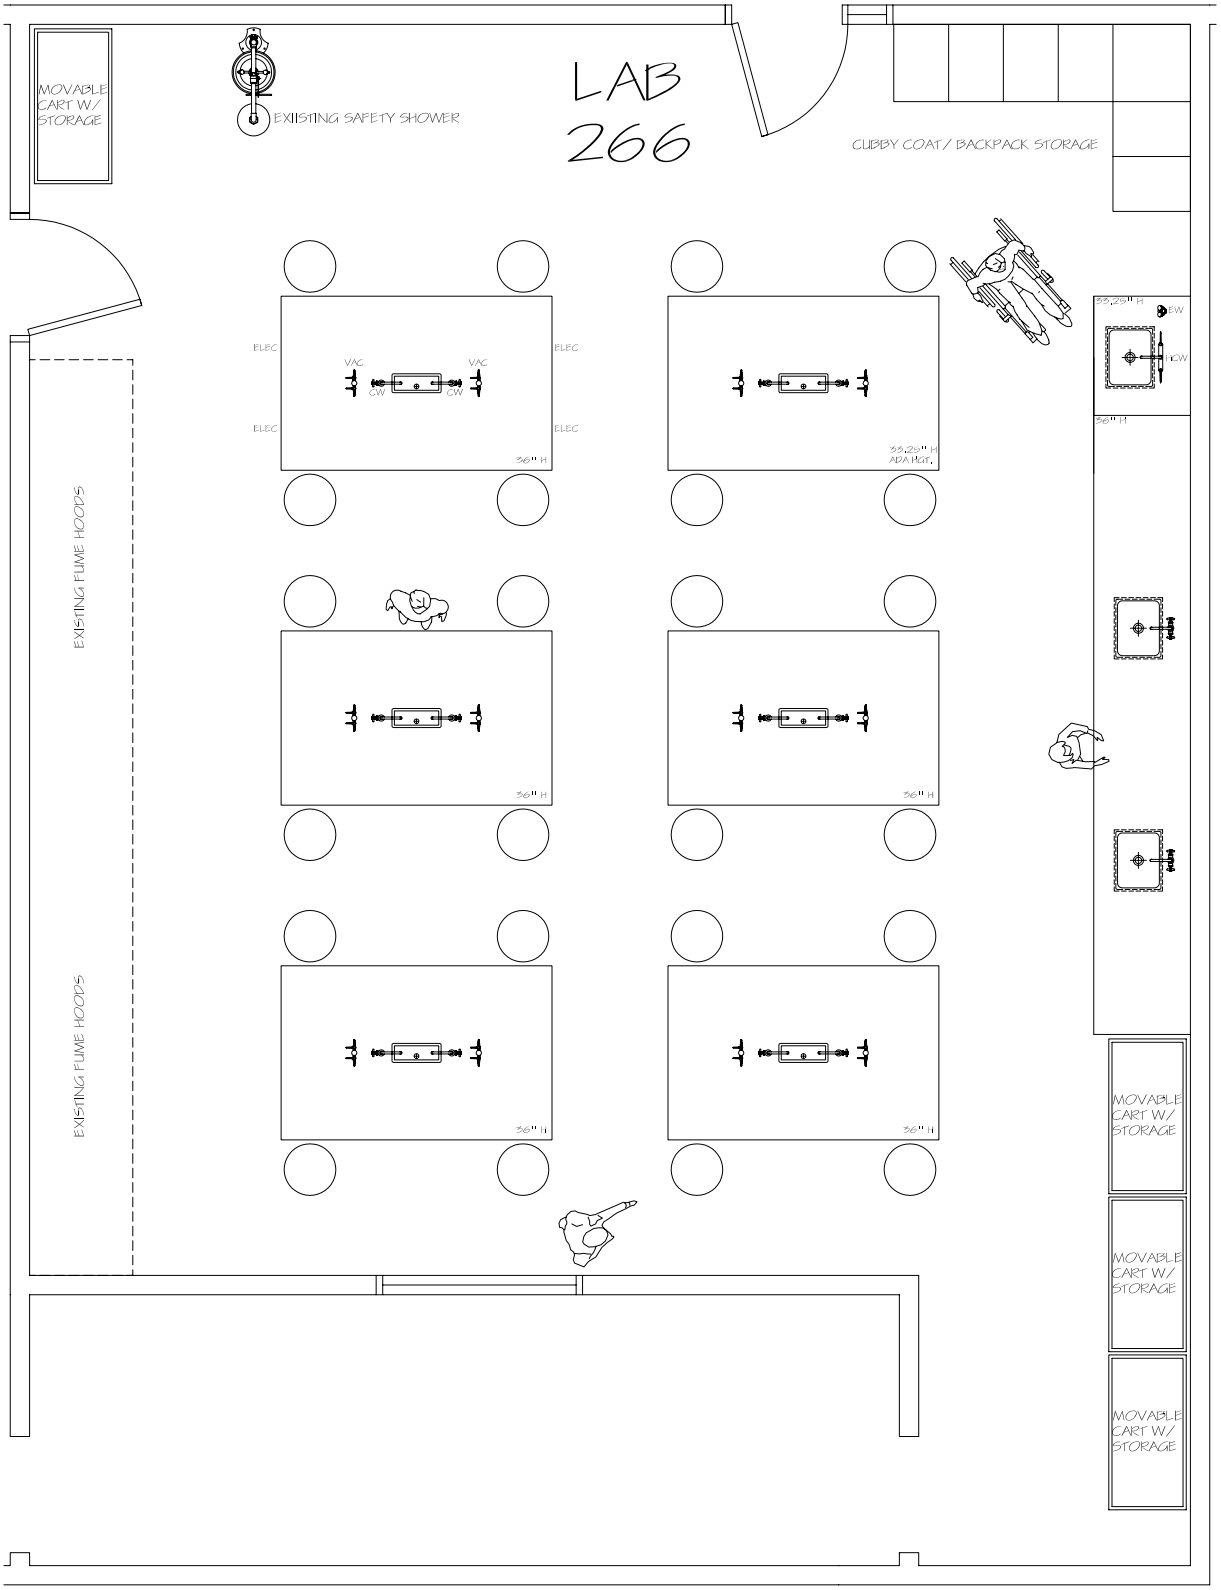

LAYOUT OPTION #1

WYNN O. JONES & ASSOCIATES, INC.

PROJECT
UW-RIVER FALLS
LAB #266 REMODEL
RIVER FALLS, WISCONSIN

THIS PRINT IS ON LOAN SUBJECT TO RETURN UPON DEMAND AND UPON THE EXPRESSED CONDITION THAT IT WILL NOT BE USED DIRECTLY OR INDIRECTLY IN ANY WAY DETRIMENTAL TO THE INTERESTS OF WYNN O. JONES & ASSOCIATES, INC.

SCALE	DRAWN	PROJECT NO.	SHEET
N.T.S.	GILLETT	XXXXXXXX	1
DATE	PROJECT MGR.	SALES REP.	
11/28/11	XXX	GILLETT	

754 ALDERSON ST. – P.O. BOX 318 – SCHOFIELD, WI 54476-0318 – PHONE NO. 715/359-5196 – FAX NO. 715/355-4197