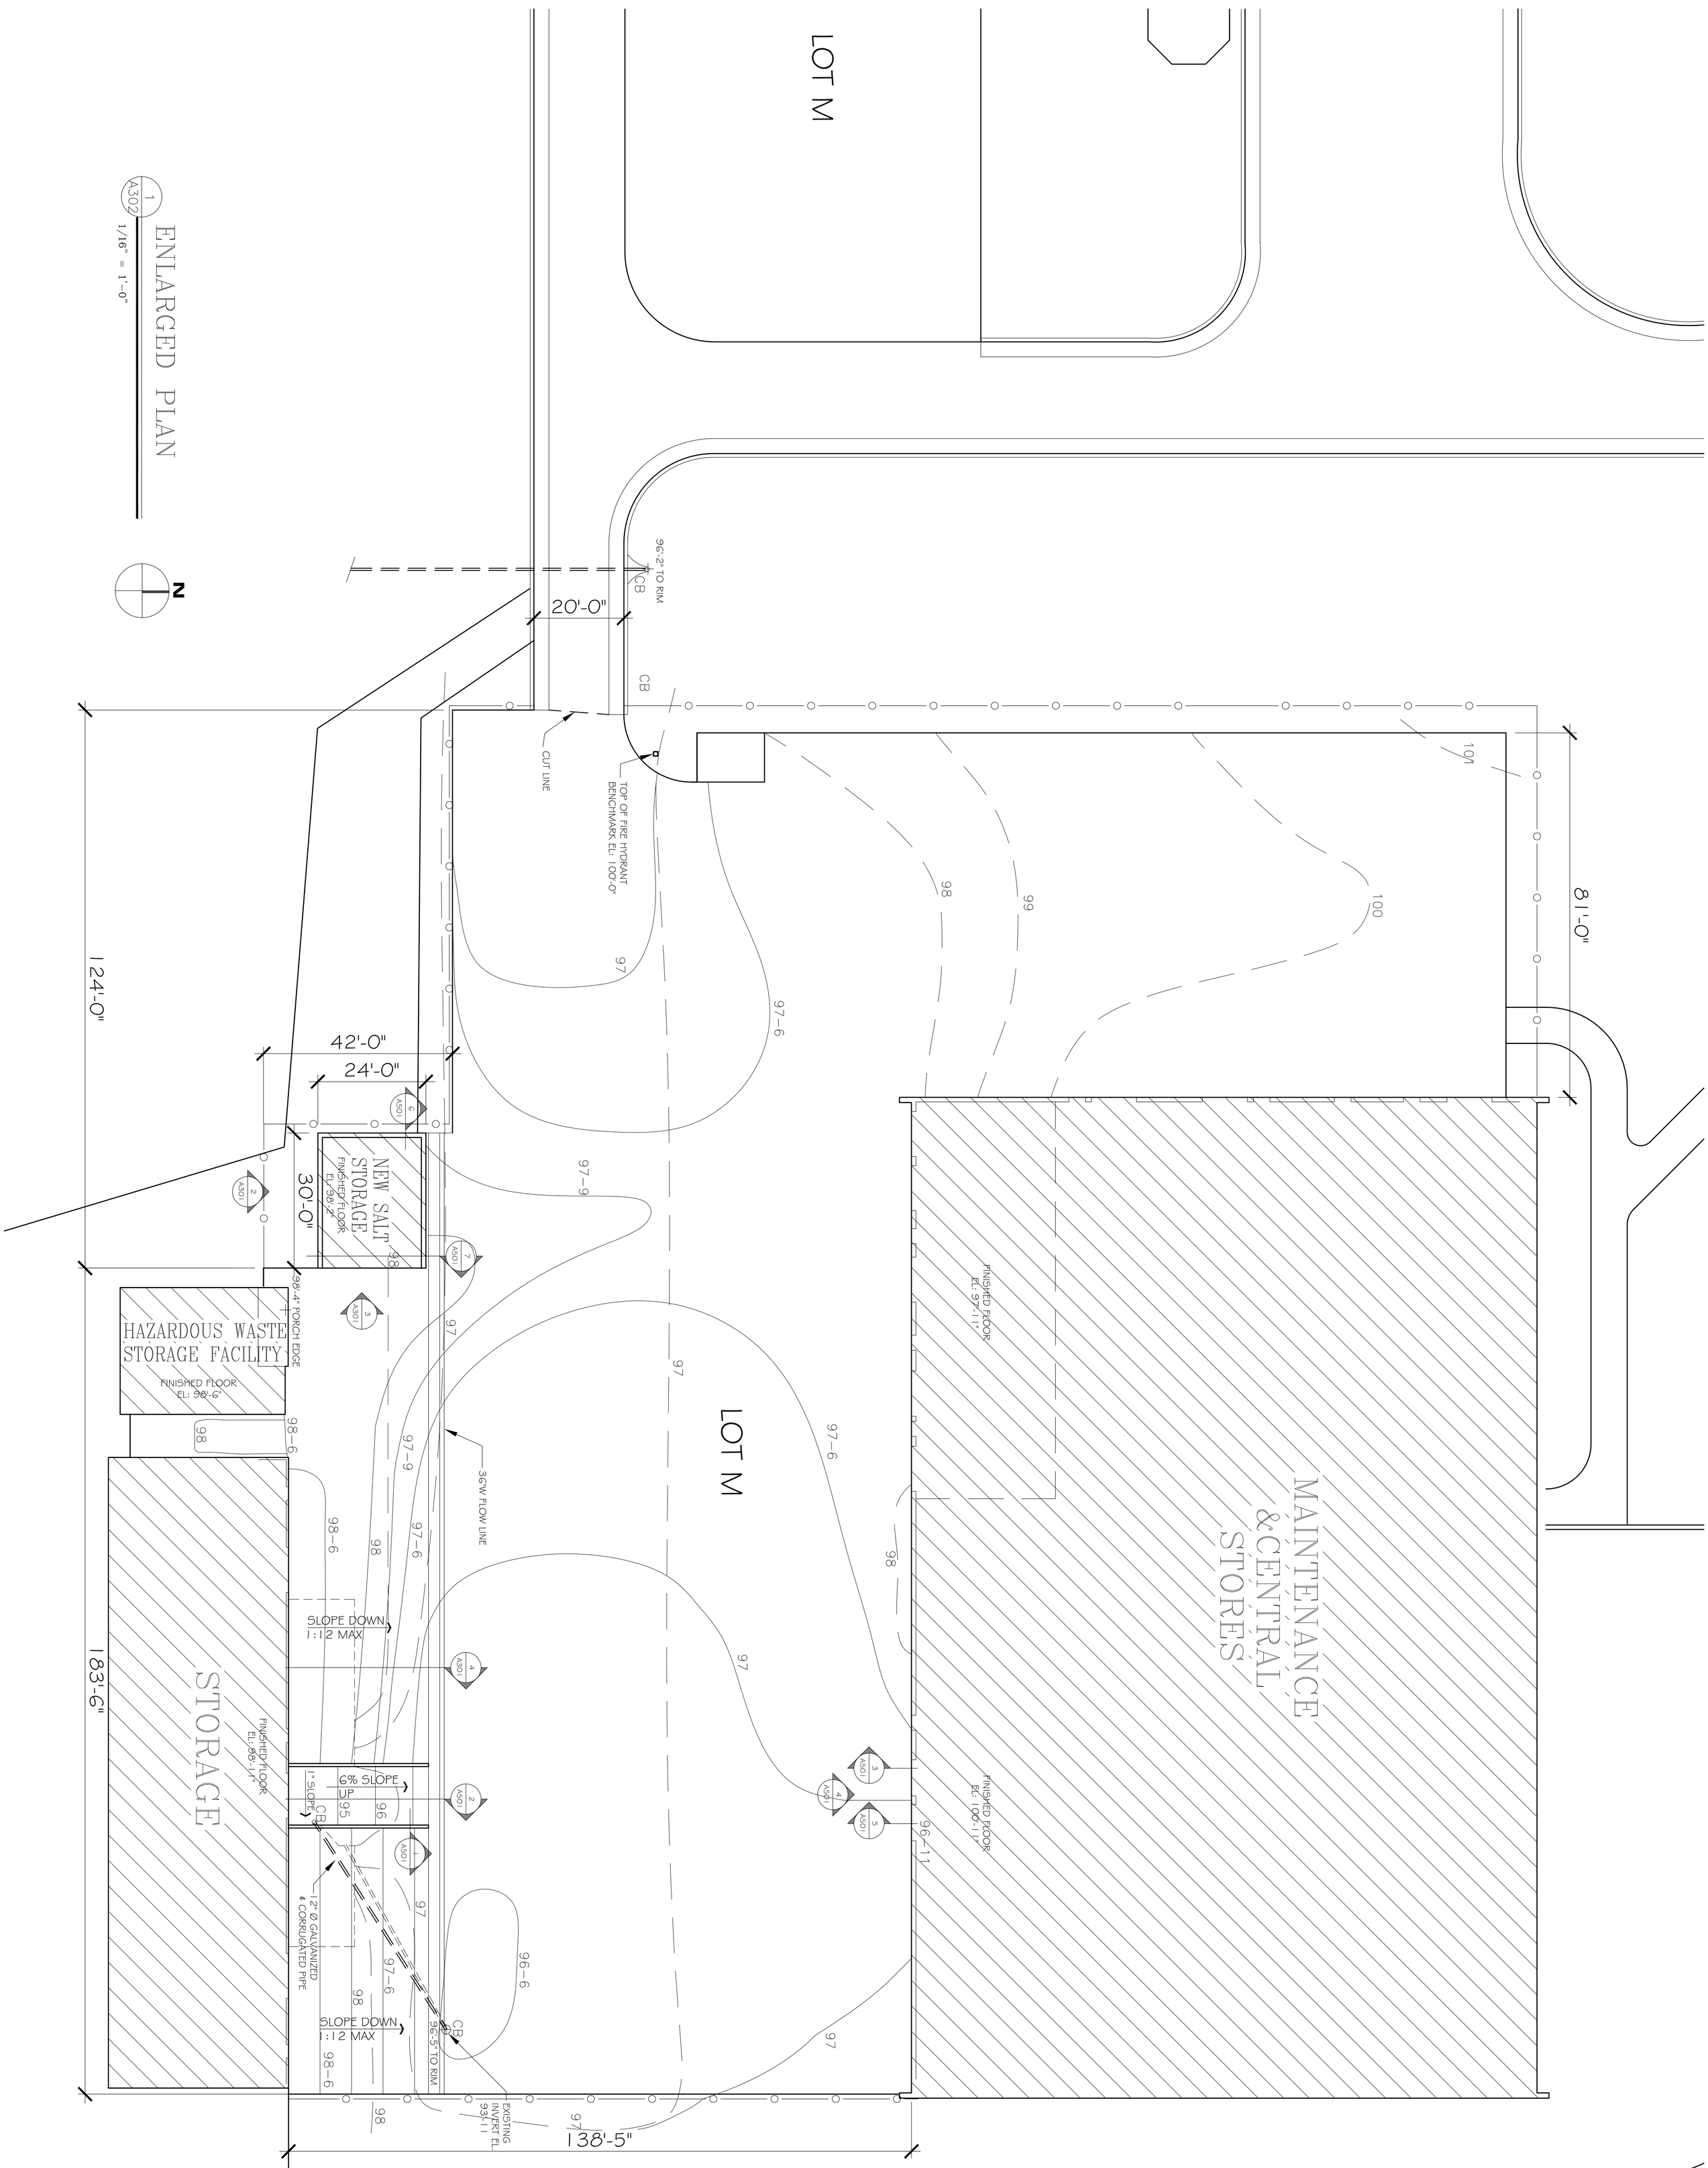

Sheet Number	A302
Date Issued	10/08/2009
Set Type	--
DSF Number	08L2W
Graphic Scale	0' 2' 4' 8' 12'

Revisions:

No.	Date:	By:	Description:
△	--/--/----	---	-

Project Title:
PARKING LOT M STUDY

Project Location:
UNIVERSITY OF WISCONSIN - RIVER FALLS
RIVER FALLS, WISCONSIN

Sheet Title:
PARKING LOT M
ENLARGED PLAN

State of Wisconsin
Department of Administration
Division of State Facilities

Agency / Institution:
UNIVERSITY OF WISCONSIN – RIVER FALLS
DIVISION OF STATE FACILITIES

Consultant:

LIEN & PETERSON ARCHITECTS, INC
619 MENOMONIE STREET
EAU CLAIRE, WI
TELEPHONE 715 835 7500
EMAIL
PO BOX 925
54703
FAX 715 835 1411
admin@2dlp.com