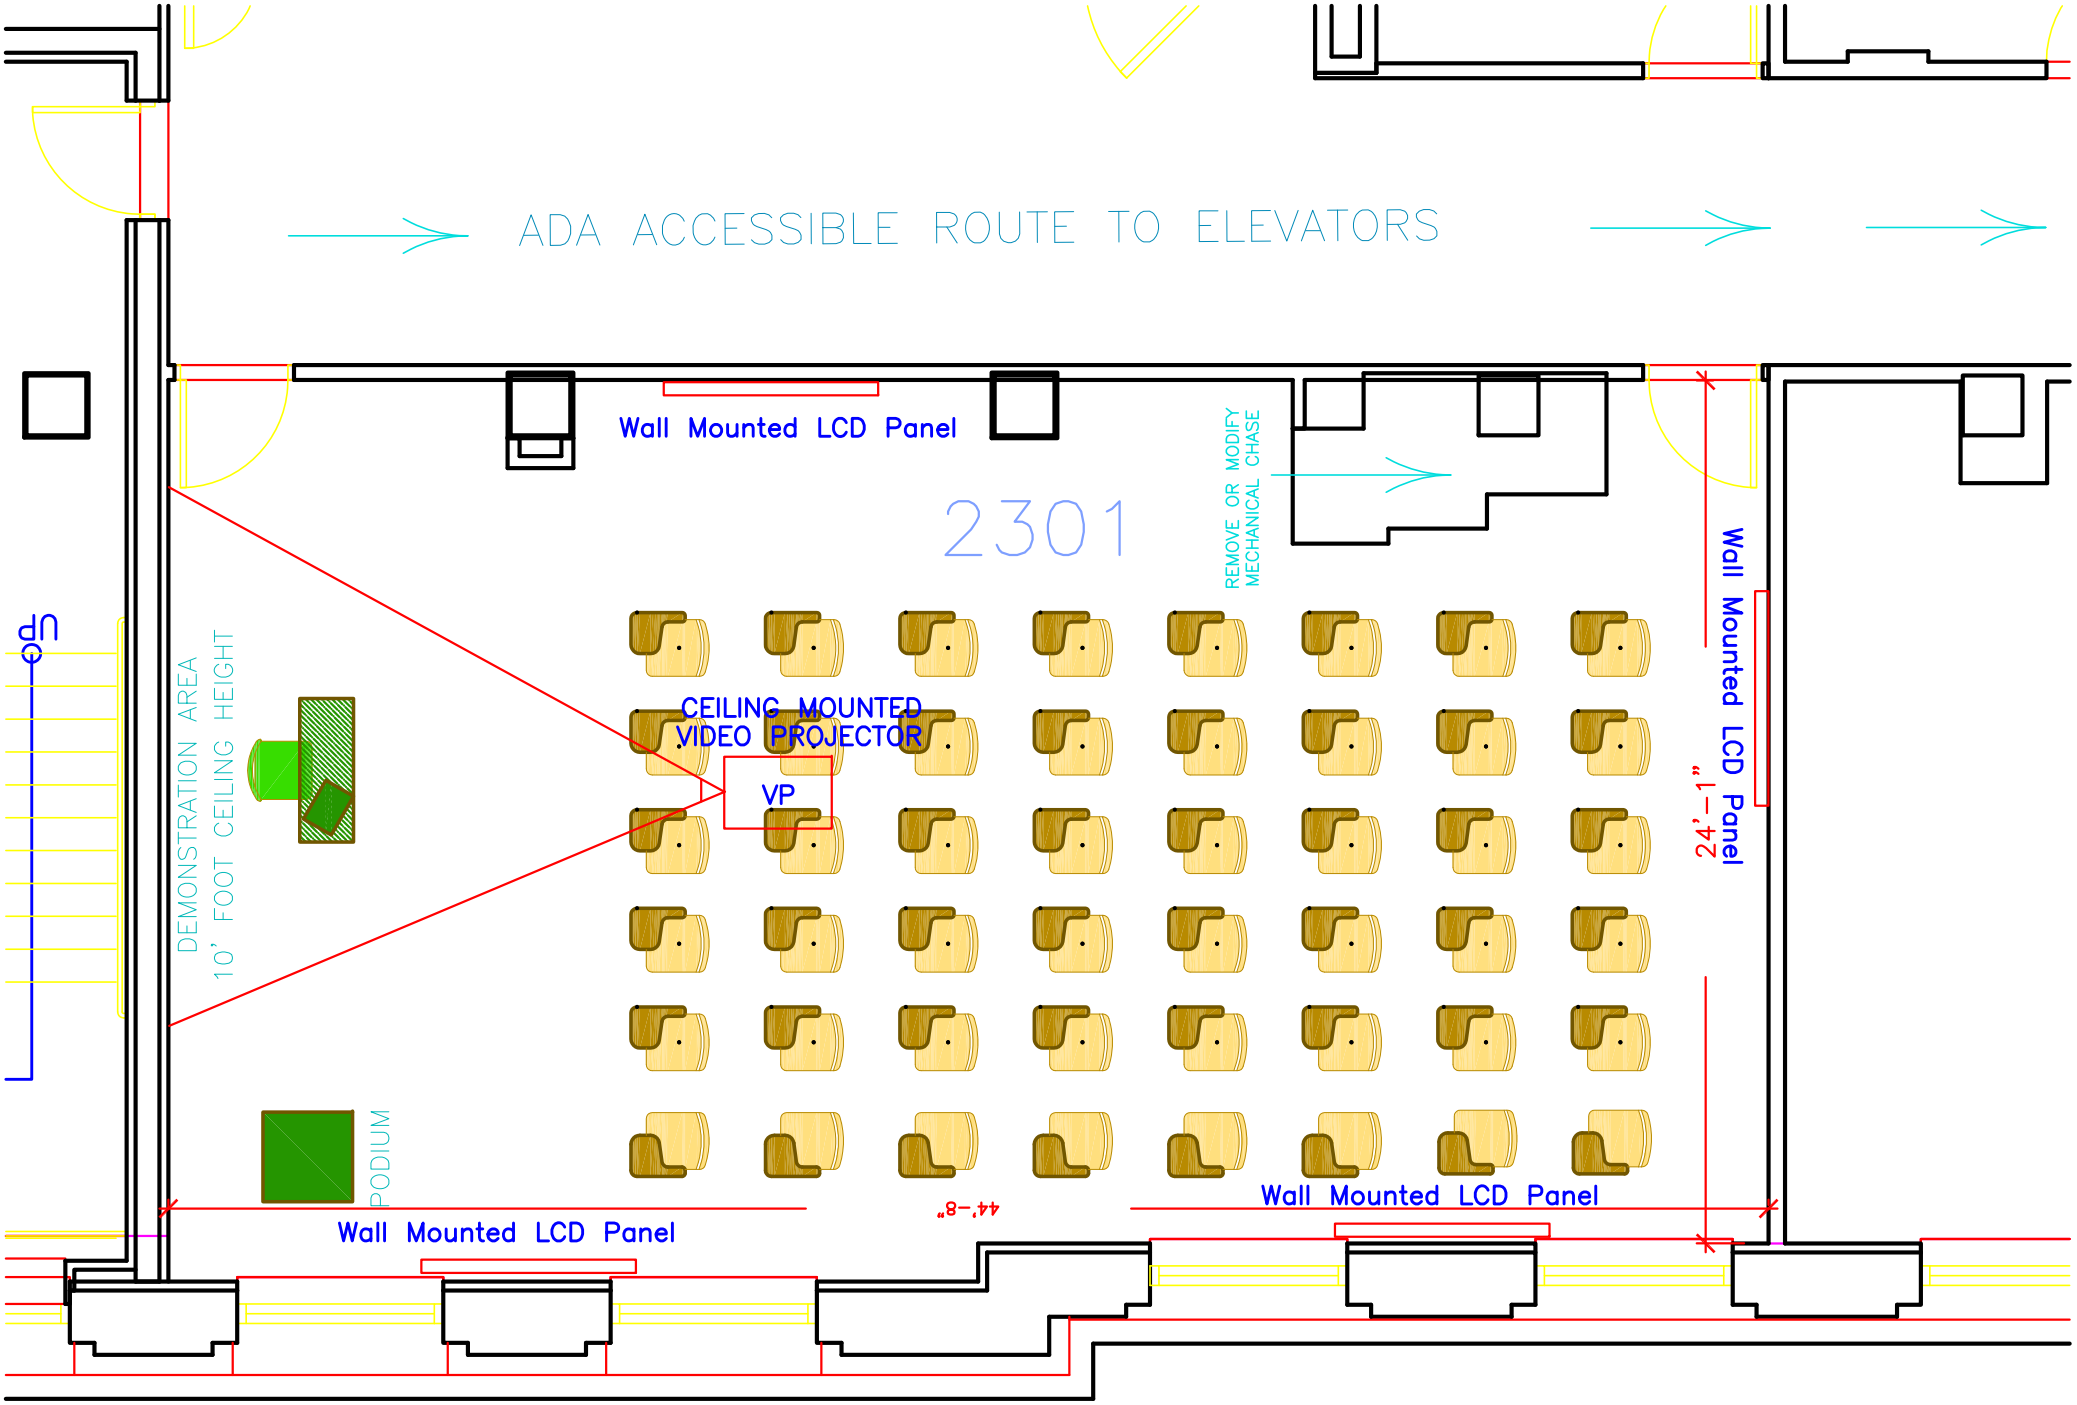

CLASSROOM 2301 STERLING HALL

NORTH