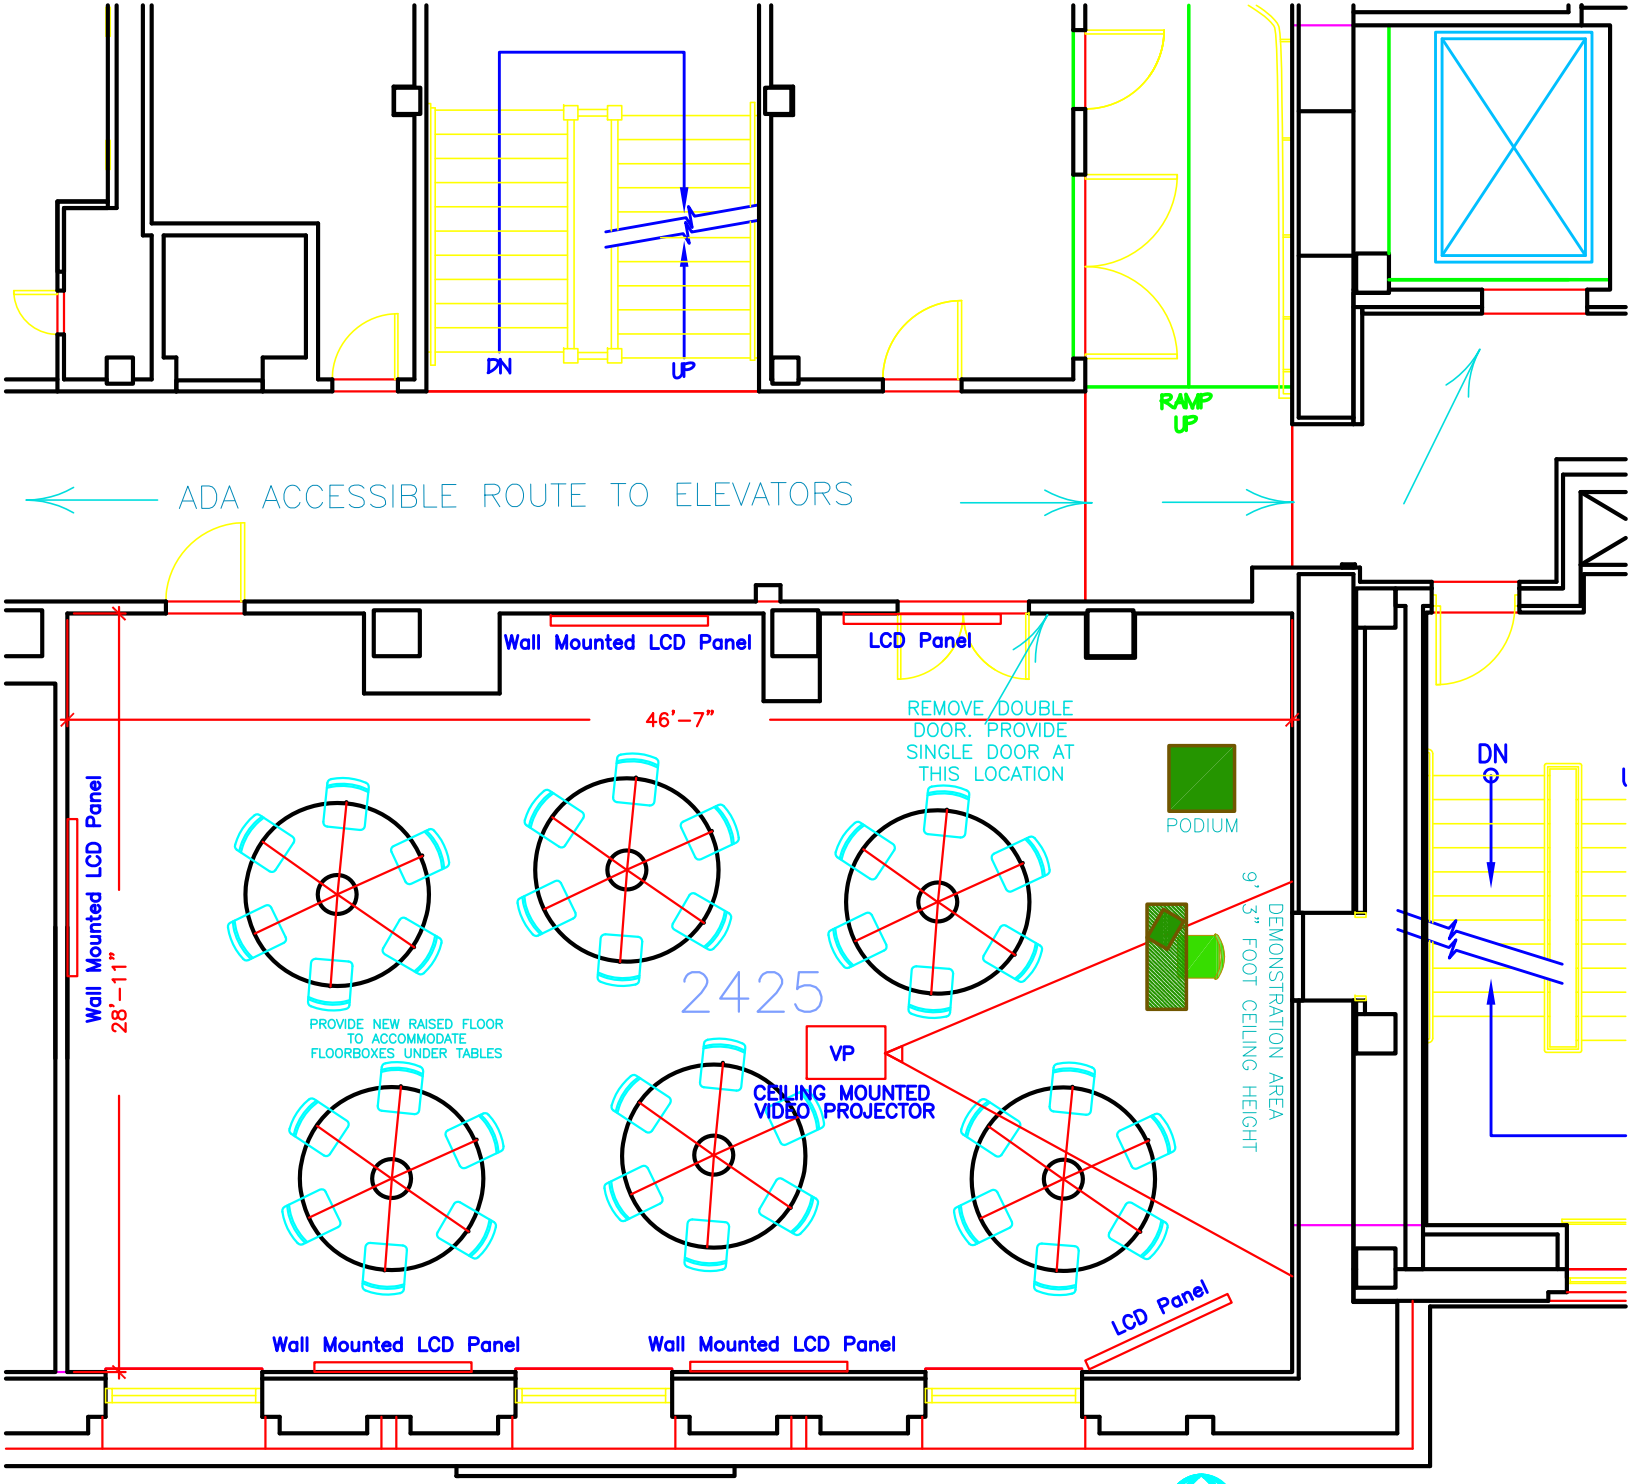

CLASSROOM 2425 STERLING HALL

NORTH