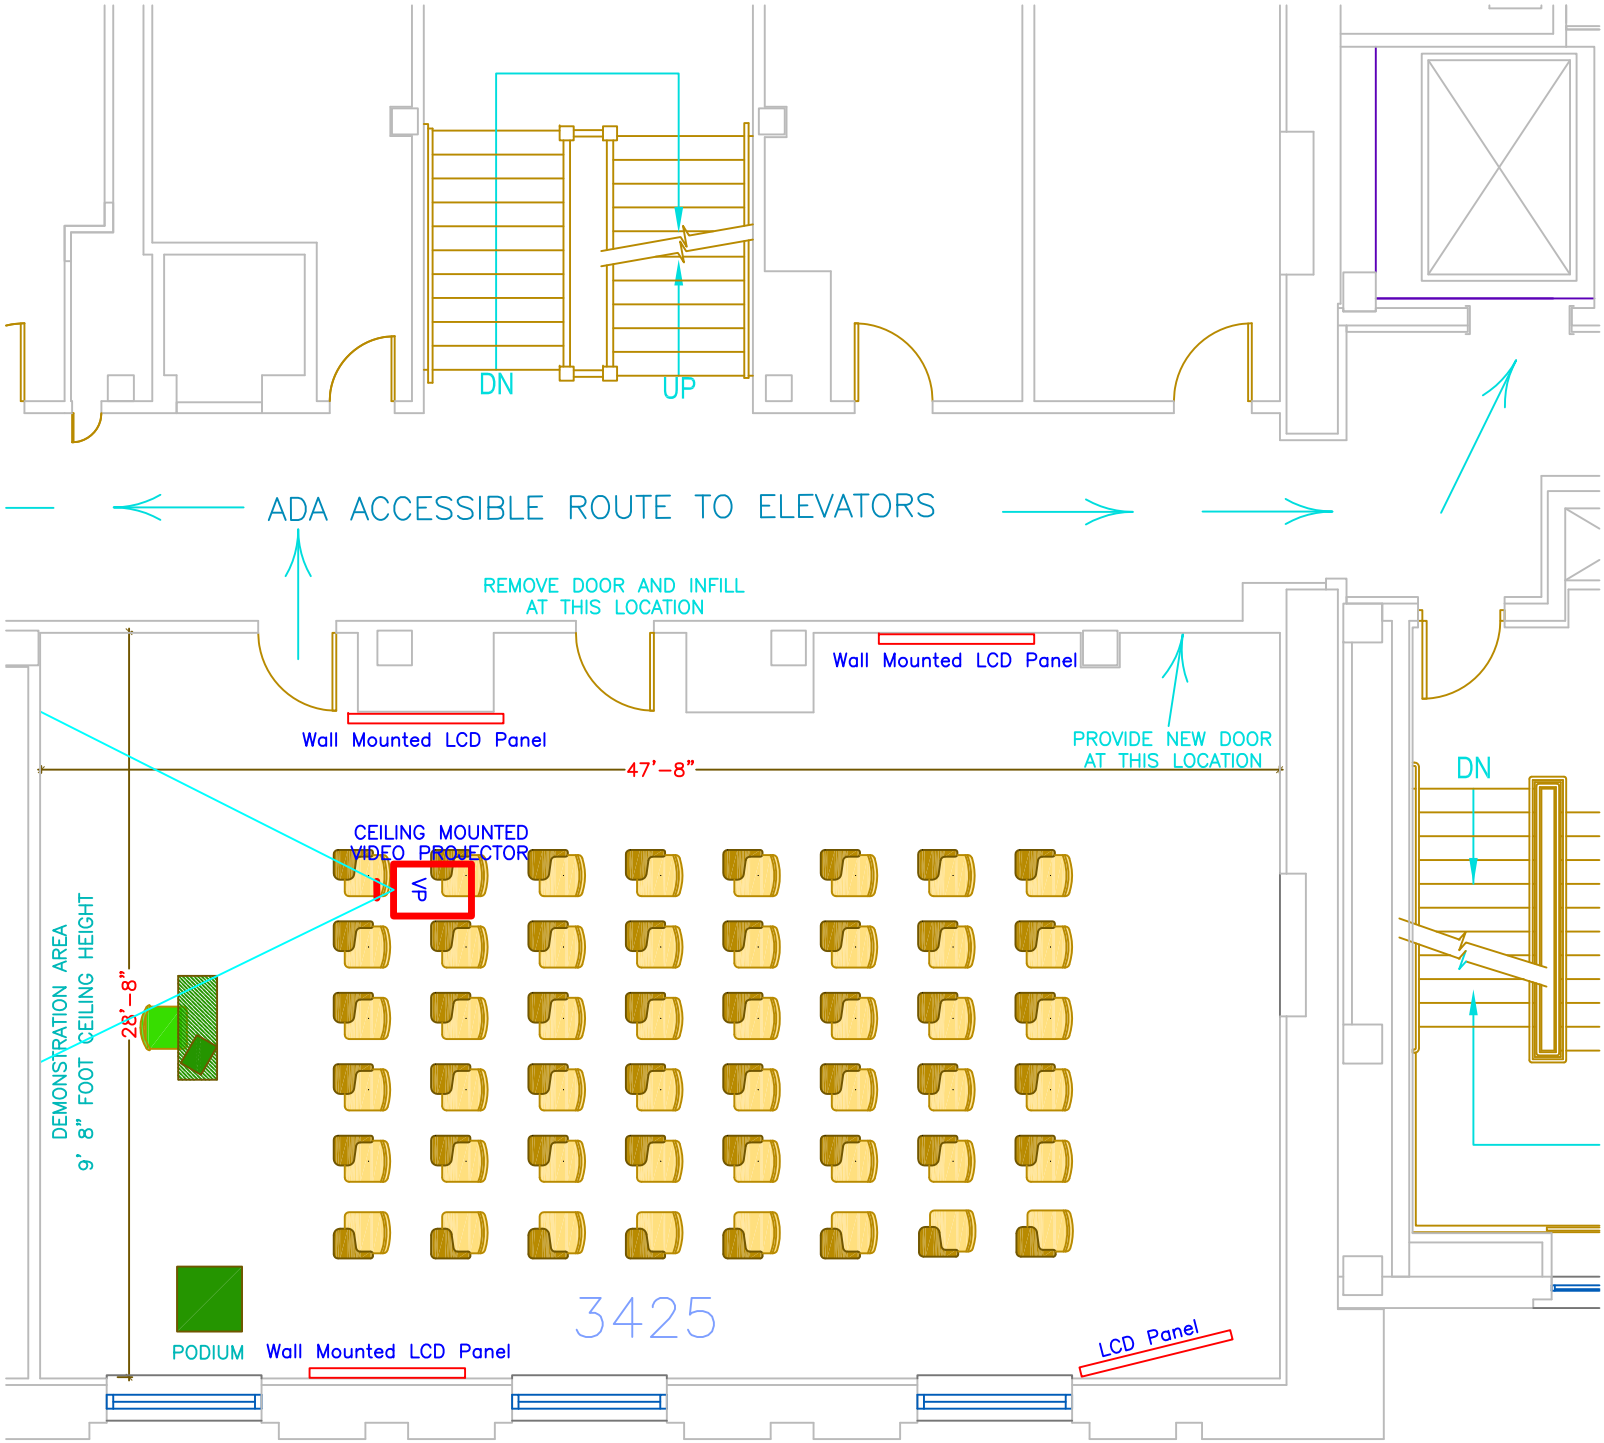


# CLASSROOM 3425 STERLING HALL

NORTH