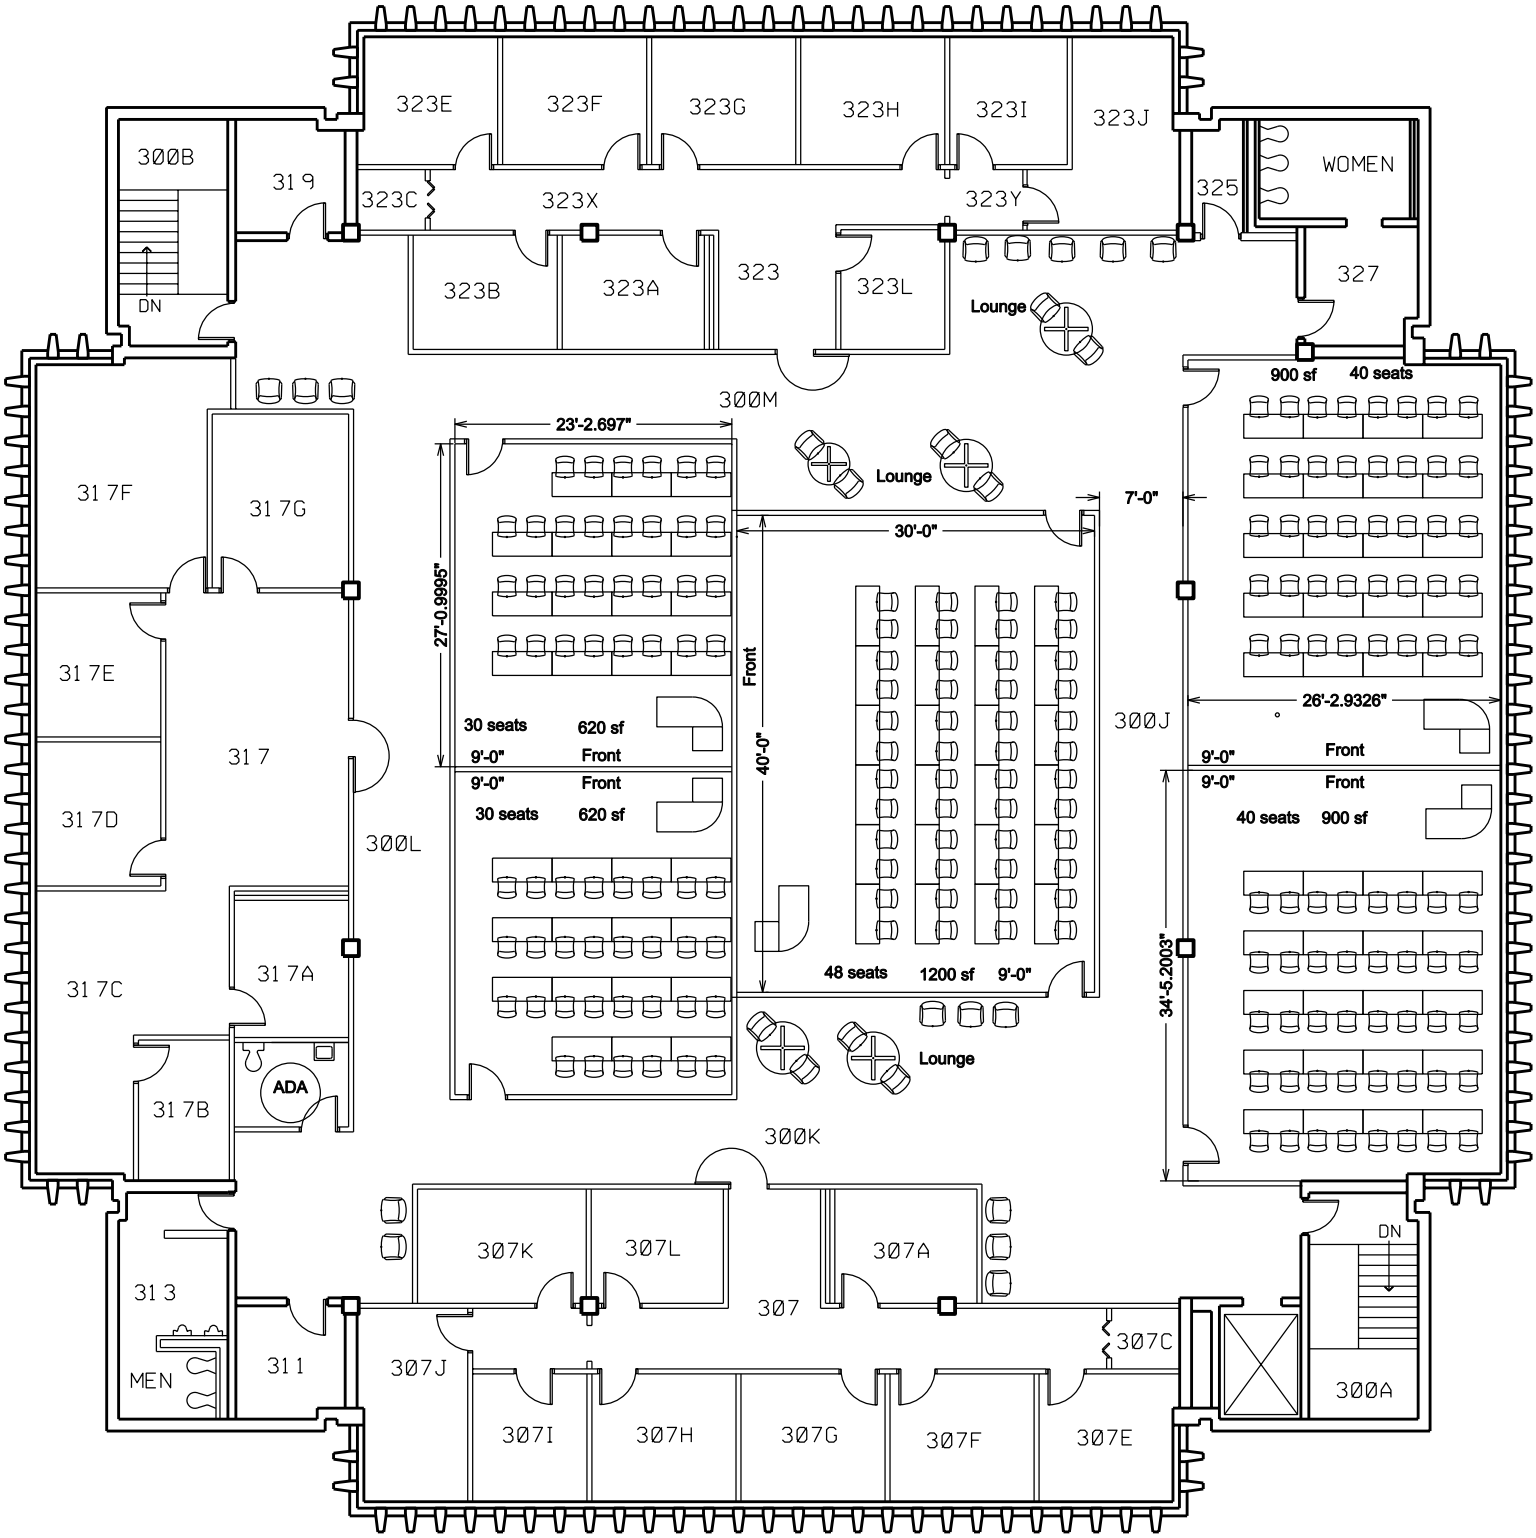

Proposed plan