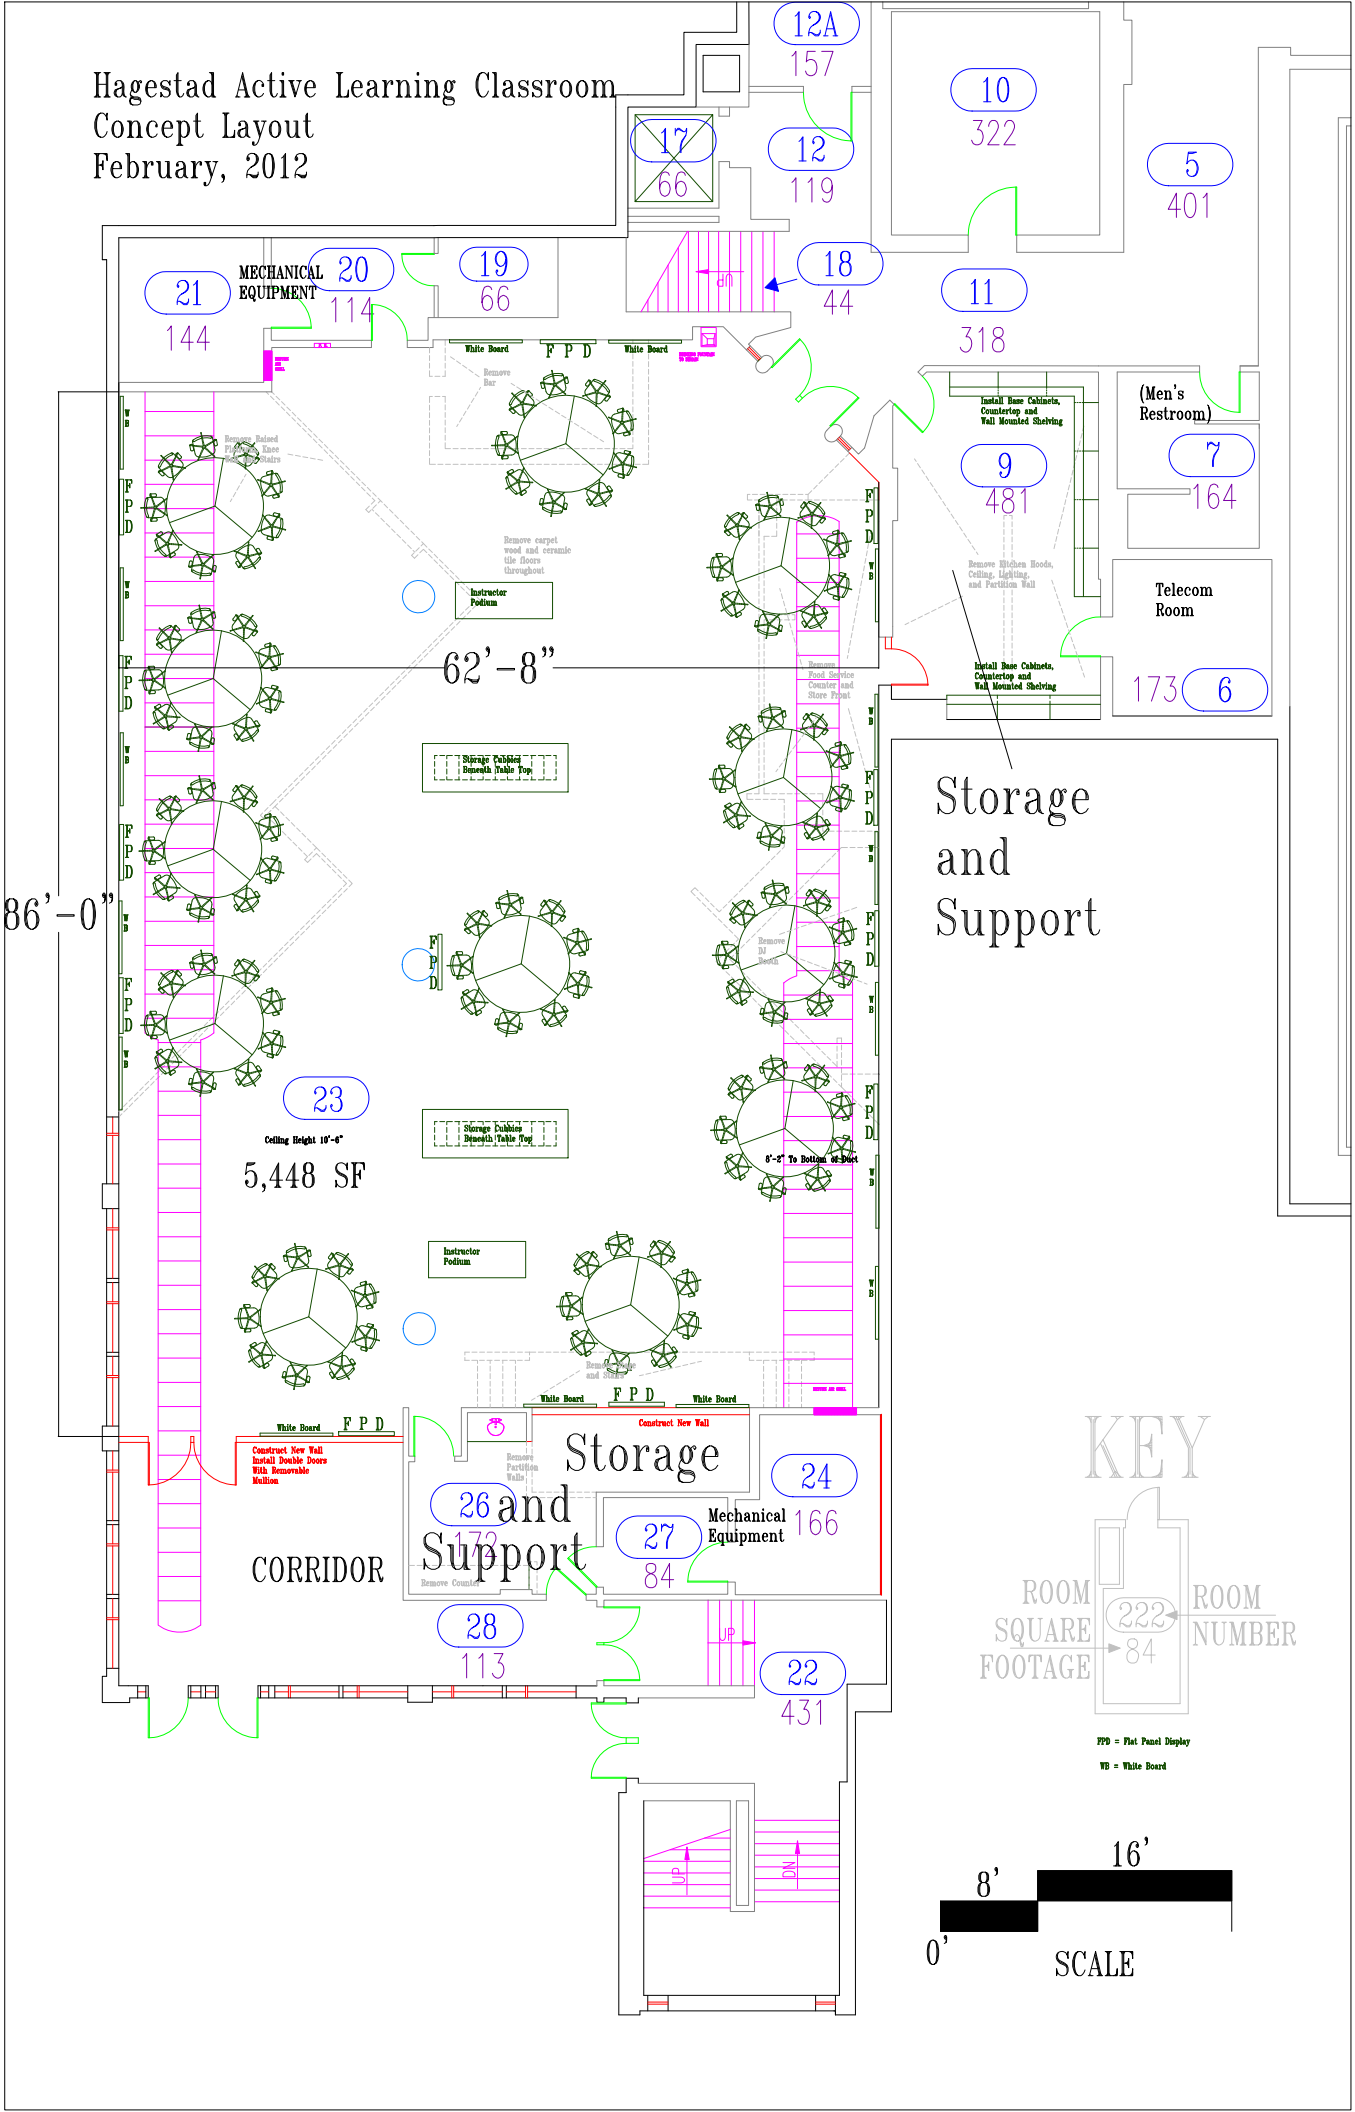
Hagestad Active Learning Classroom
Concept Layout
February, 2012
12A
157
10
322
17
66
12
119
5
401
21
144
MECHANICAL EQUIPMENT
20
114
19
66
18
44
11
318
White Board
F P D
White Board
Remove Bar
Remove Raised Floor Base Stairs
Remove carpet wood and ceramic tile floors throughout
Instructor Podium
62'-8"
Install Base Cabinets, Countertop and Wall Mounted Shelving
(Men's Restroom)
9
481
7
164
Remove Kitchen Hoods, Ceiling, Lighting, and Partition Wall
Telecom Room
173
6
Install Base Cabinets, Countertop and Wall Mounted Shelving
Remove Food Service Counter and Store Front
Storage Cubbies Beneath Table Top
Storage and Support
86'-0"
Remove DJ Booth
23
Ceiling Height 10'-6"
5,448 SF
Storage Cubbies Beneath Table Top
8'-2" To Bottom of Duct
Instructor Podium
Remove Stage and Stairs
White Board
F P D
White Board
Construct New Wall
White Board
F P D
Construct New Wall
Install Double Doors With Removable Mullion
Remove Partition Walls
Storage and Support
24
26
172
27
84
Mechanical Equipment
166
CORRIDOR
Remove Counter
28
113
UP
22
431
UP
DN
KEY
ROOM SQUARE FOOTAGE
222
84
ROOM NUMBER
FPD = Flat Panel Display
WB = White Board
8'
16'
0'
SCALE