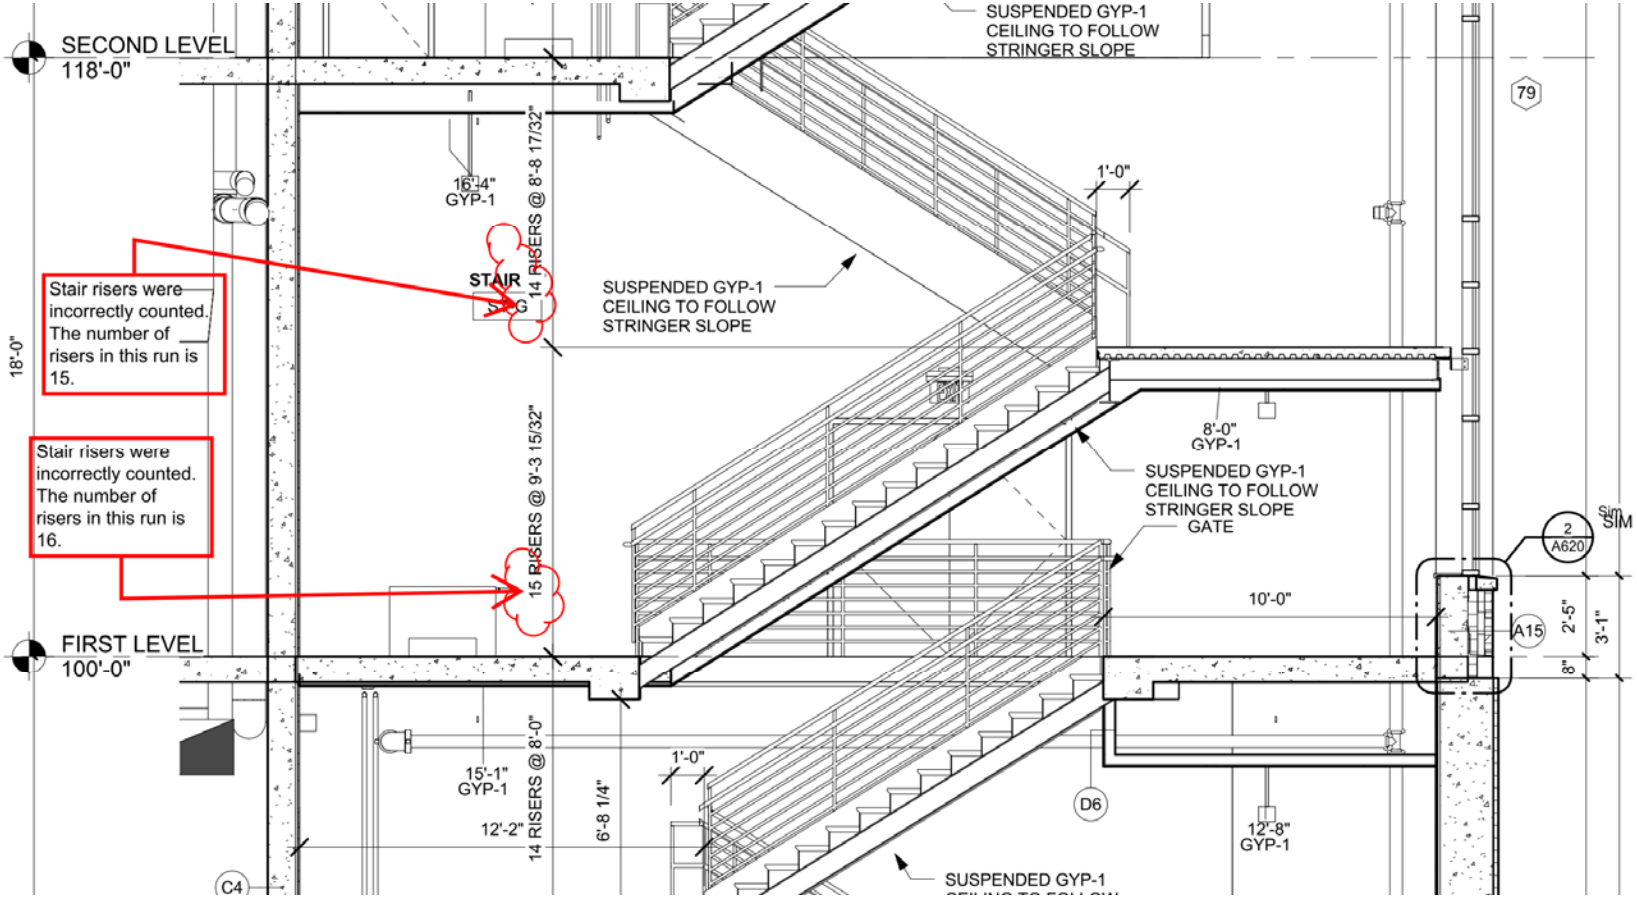

12H2W UWL - RFI050
1.22.15

KINDNESS
architecture + planning